LICENSES AND CONSUMER SERVICES
LICENSE INSPECTOR'S REPORT

License Number: L247-50444,L161-50503 **Police File Number:** F13543

Date of Application: June 9, 2014

Inspector: Julie Casey

Applicant/Legal Entity: World Street Kitchen, LLC

Complete Address: 2743 Lyndale Avenue South
Minneapolis, MN 55408

License Requested: Permanent Expansion of Premises and Sidewalk Cafe

Current License: On Sale Wine with Strong Beer Class E

Purpose of Application: The applicant is adding a sidewalk café.

Public Hearing Requirement: Required

Neighborhood/Ward: Whittier/10

Seating: Exterior: 20

Hours of operation proposed: 11:00 a.m. to 12:00 a.m.

Metropolitan Council Service Availability Charges: 1 SAC

Premises/Business Plan/Operations
World Street Kitchen is applying to remove landscape material on their Lyndale Avenue frontage and replace it with a sidewalk café. The café will have ten tables with twenty chairs. A 4'11" walkway is reserved for pedestrian traffic. The plan has been reviewed and approved by Public works. Their hours will coincide with their interior hours of 11:00 a.m. to 12:00 a.m.

Public Hearing
A public hearing will be held on Tuesday, July 8, 2014 at the CDRS committee.
_____notices of the public hearing were sent on _____.

Police Review
Minneapolis Police Licenses have reviewed the financials and criminal histories and found them to meet the minimum ordinance requirements.

RECOMMENDATIONS
Licenses and Consumer Services Division recommends approval of the sidewalk café.

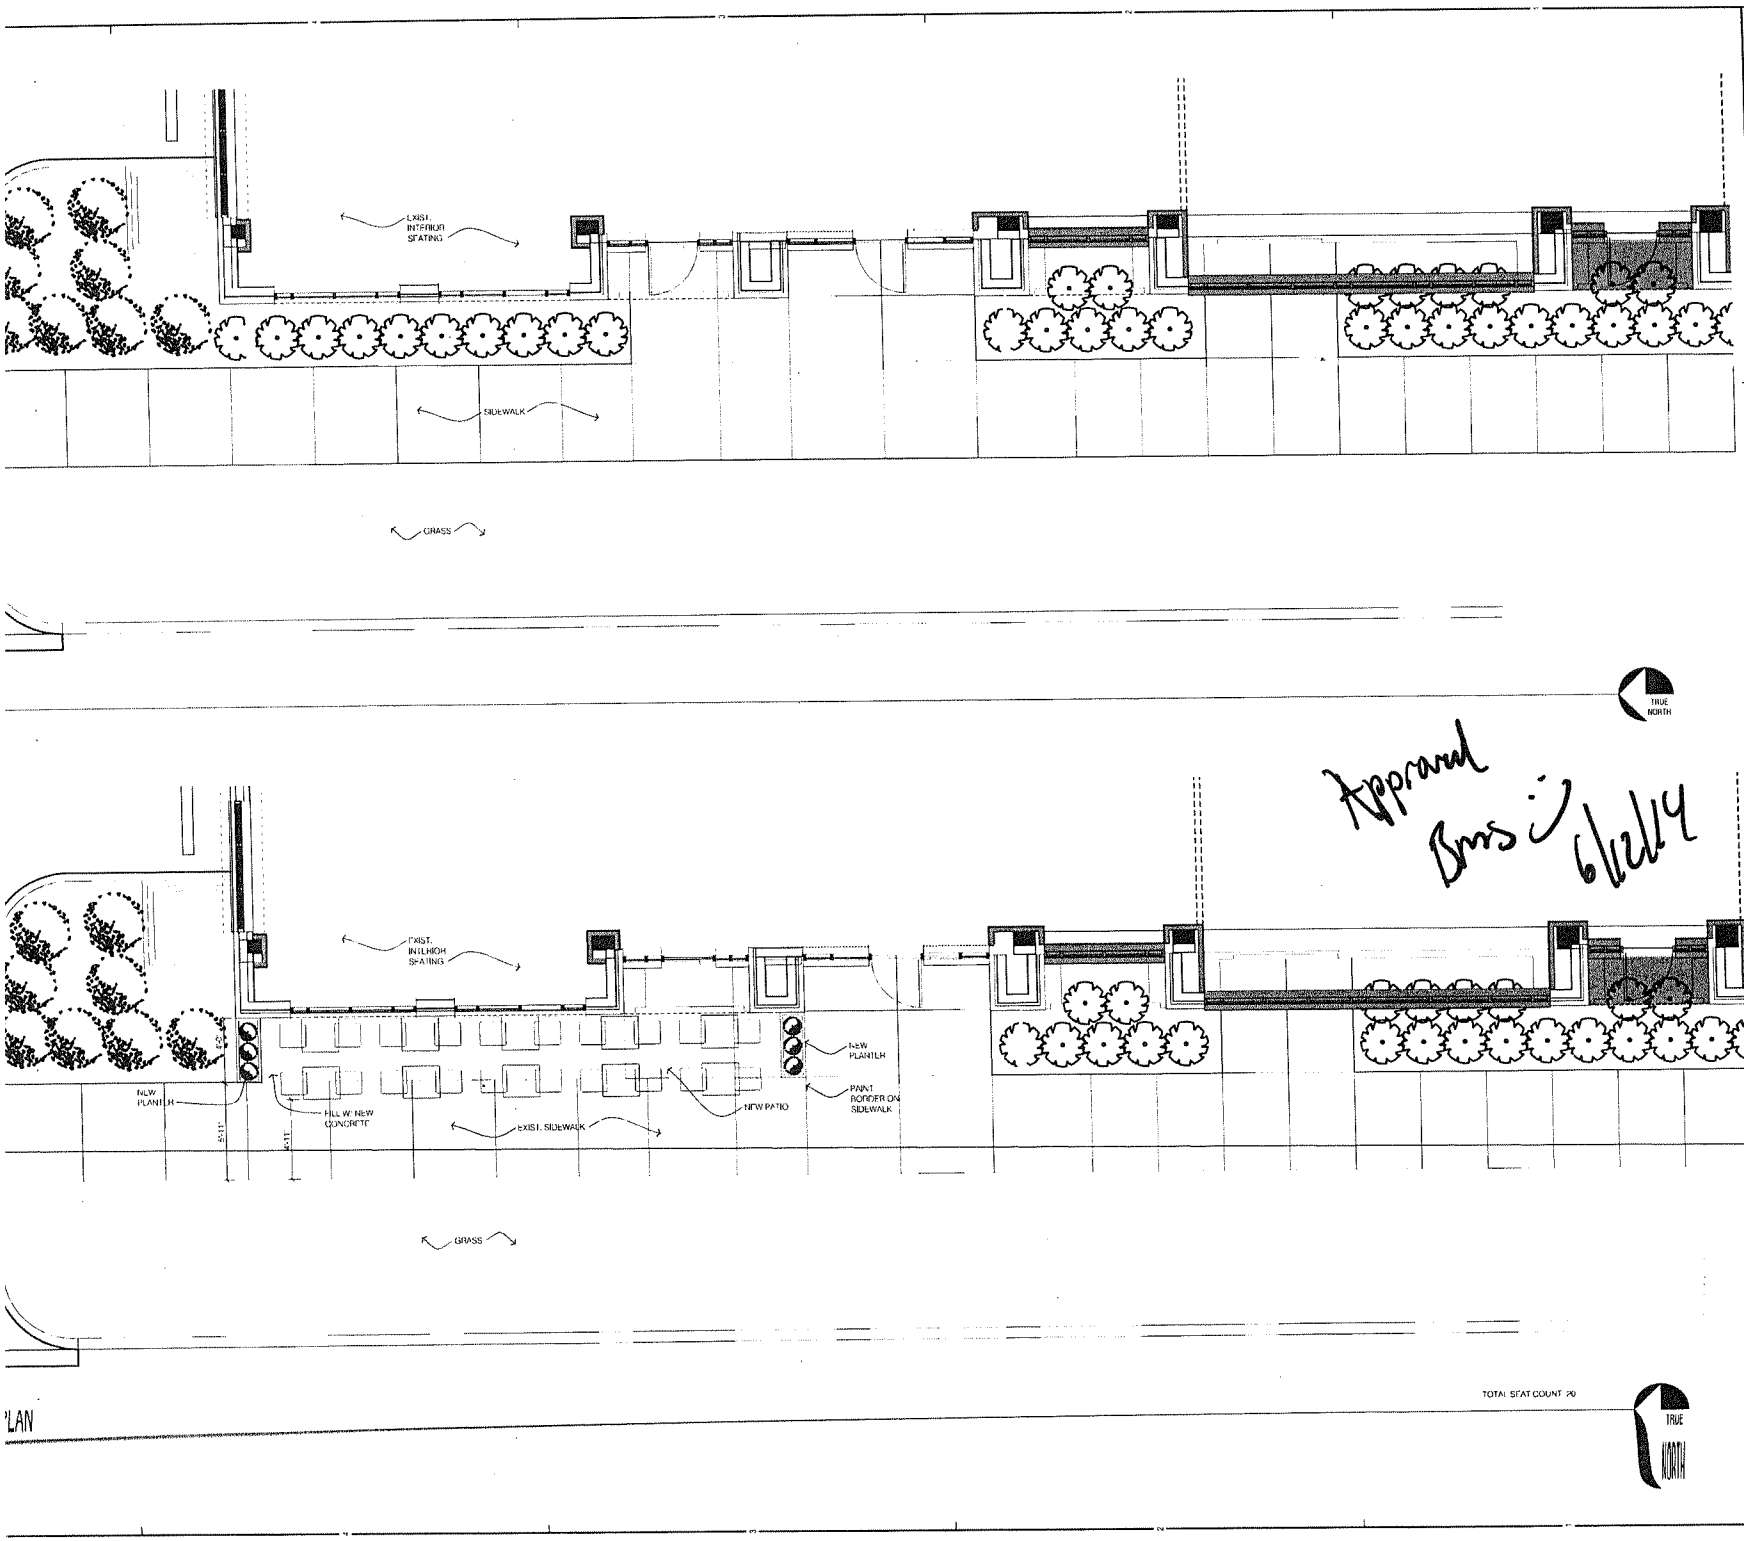

Approved
Bms :) 6/12/14

shea

10 South Eighth Street
Minneapolis MN 55402

t 612_339_2257
f 612_349_2930
sheadesign.com

consultant

project title
WORLD STREET KITCHEN PATIO
2743 LYNDALE AVE S.
MINNEAPOLIS, MN
55408

client
SAMEH WADI
SAED WADI

seal

JAMES LEE RUCKLE, ARCHITECT

SIGNATURE

DATE ISSUED
1301053283
REG. NO.

no.	date	issued for

project no.	date
6619.01	04.24.2014
drawn	checked
MB	JR

sheet title
ARCHITECTURAL SITE PLAN

A010

©2013 shea, inc.