54TH STREET WEST RECONSTRUCTION

PENN AVE SOUTH TO LYNDALE AVE SOUTH SAP 141-167-011

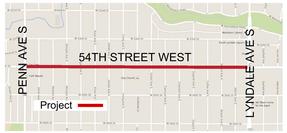

EXISTING TYPICAL SECTION

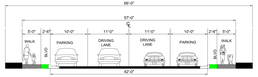

PROPOSED TYPICAL SECTION
(BUMP OUT OR NON PARKING BAY)

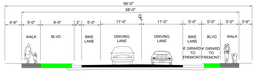
66'-0"
58'-0"
WALK
BLVD
BIKE LANE
DRIVING LANE
DRIVING LANE
BIKE LANE
BLVD
WALK

PROPOSED TYPICAL SECTION
(PARKING BAY)

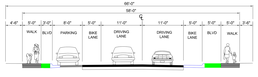

Minneapolis
City of Lakes

DATE 12/15/14

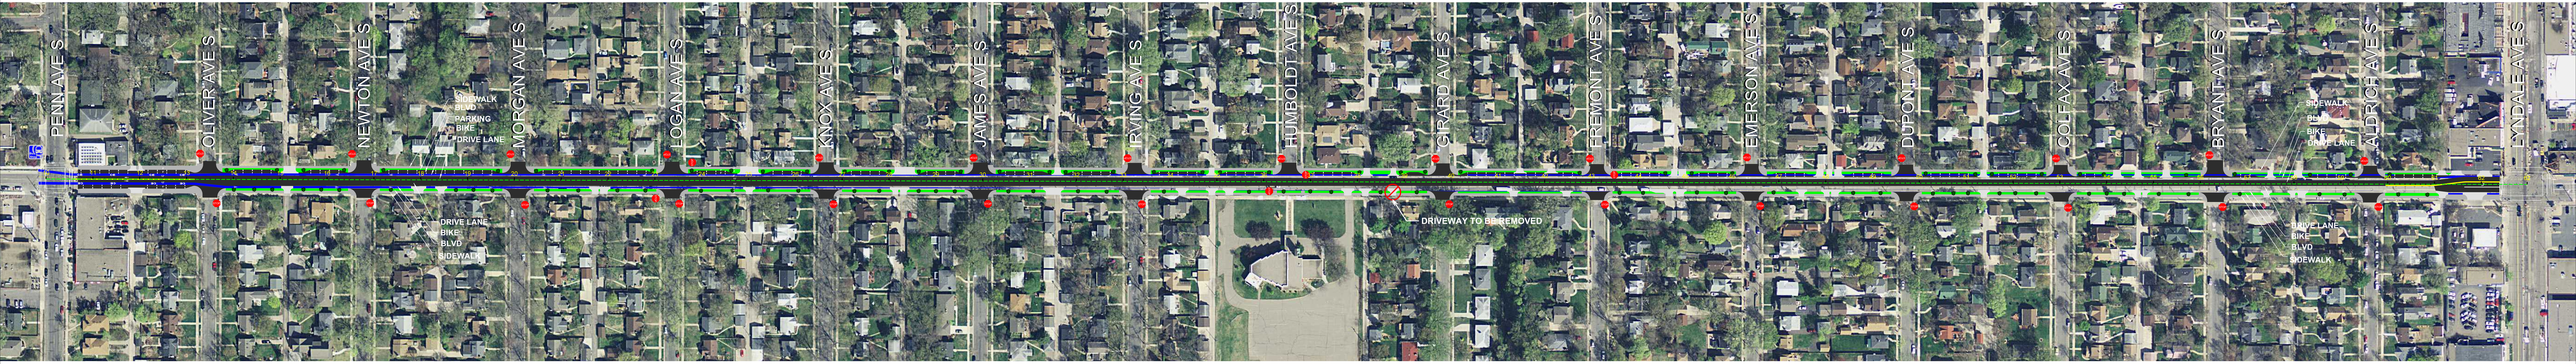

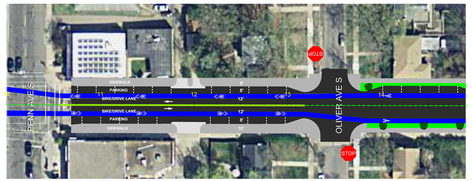

LEGEND
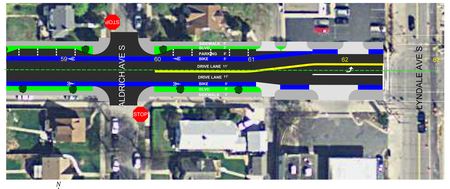
- SIDEWALK
- BLVD
- PARKING
- DRIVE LANE
- BIKE
- STOP SIGN
- BUS STOP
- TREE (FINAL LOCATION TO BE DETERMINED)