PARAMOUNT INVESTMENT GROUP, LLC.

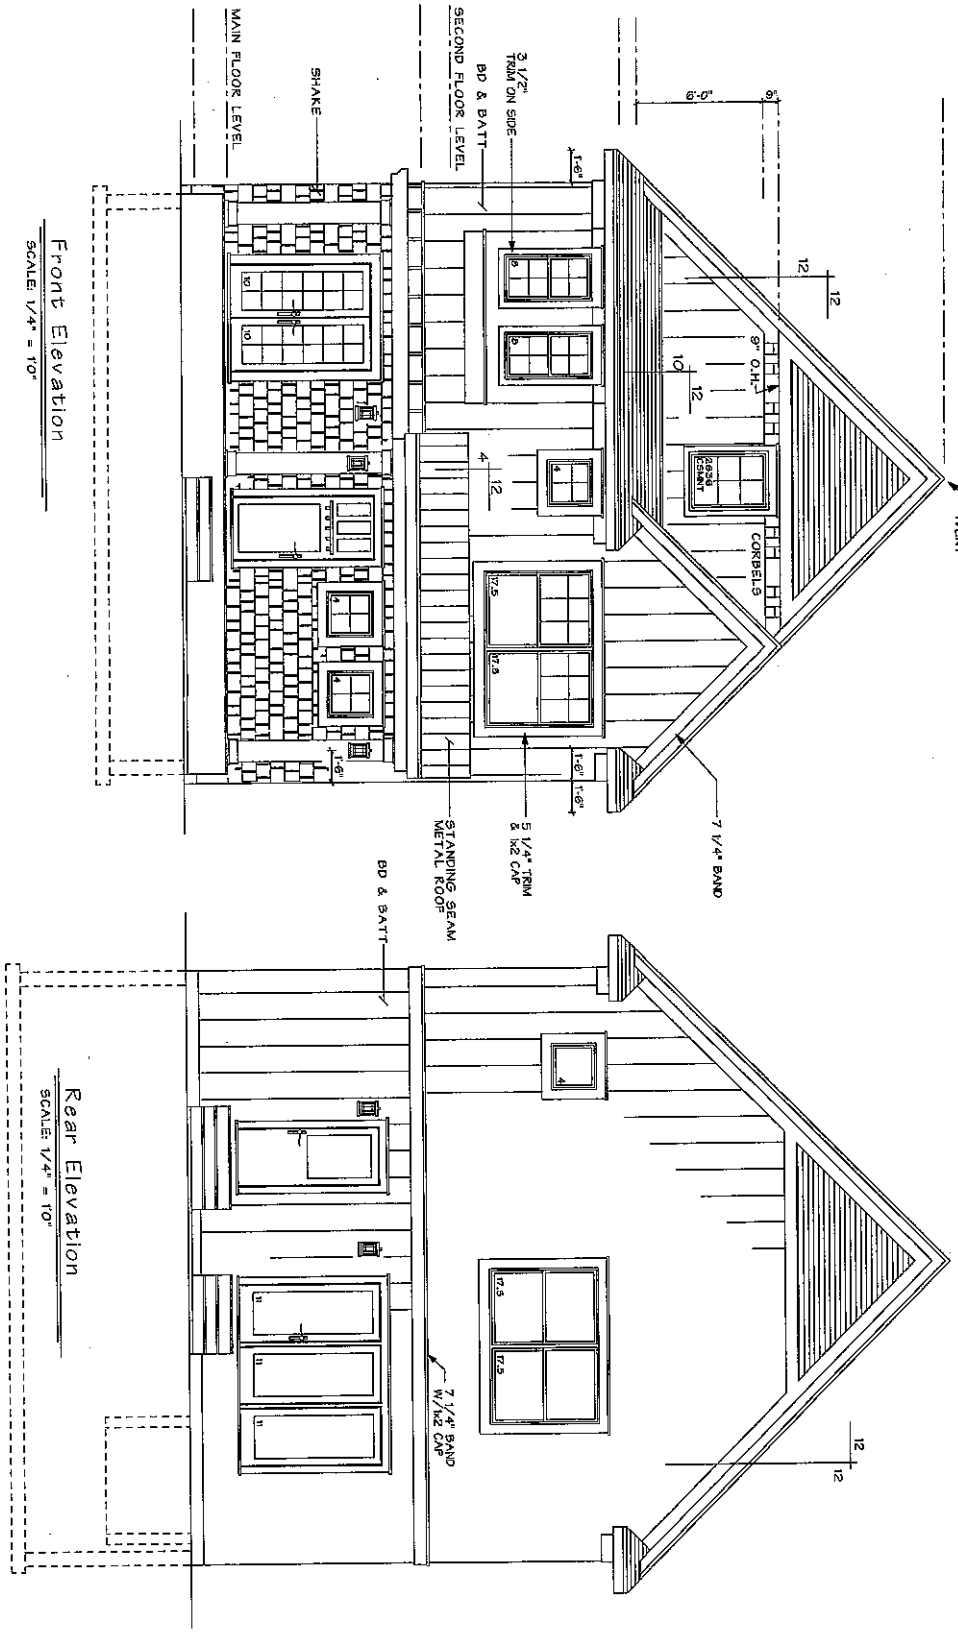

Front Elevation
SCALE: 1/4" = 1'0"

Rear Elevation
SCALE: 1/4" = 1'0"

PRELIMINARY DESIGN -NOT FOR CONSTRUCTION

SCALE 1/4" = 1'-0"	Date: 4-1-2013	**HART'S DESIGN LLC** *Residential New Home & Remodeling Design* (952) 828 - 9906 18332 Coneflower Ln Eden Prairie, MN 55346	Contractor: Edina Design/Build LLC
SHEET 1 of 7			