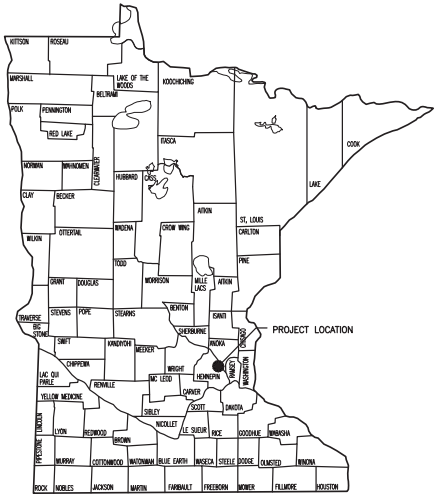

MINNESOTA STATE MAP (1)

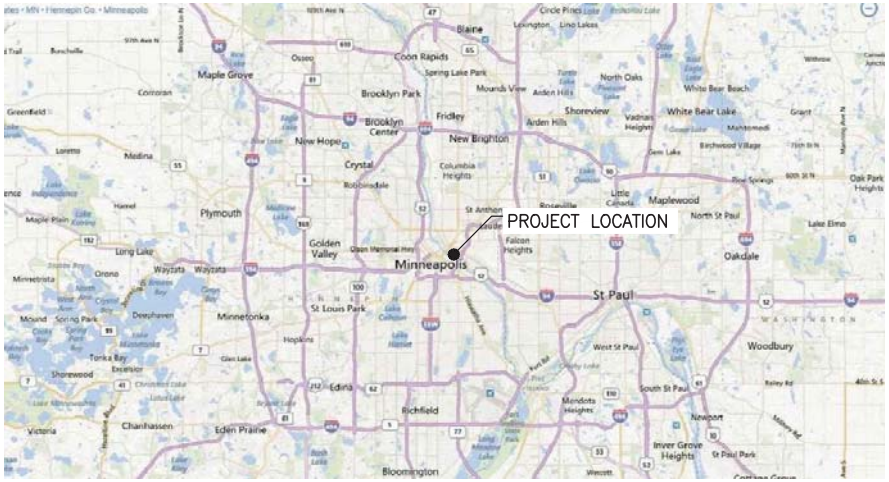

ENLARGED SITE MAP (2)

DETAILED SITE MAP (3)

REV	REVISION DESCRIPTION	DWN	APP	REV DATE
1	ISSUED FOR REVIEW	JVB	JT	06/28/13

SEAL

CONSULTANT

ENGINEERING PARTNERS INTERNATIONAL LLC
1299 EAGAN INDUSTRIAL RD. SUITE 201
EAGAN, MINNESOTA 55121
O 651-209-0108 – F 651-209-0109

CONSULTANT

Wenck
© Wenck Associates, Inc. Consulting Engineers
Web Site: www.wenck.com
1800 PIONEER CREEK CENTER
MAPLE PLAIN, MINNESOTA 55359
763-473-4200
763-479-4242

PROJECT TITLE
CONCEPT PLAN

CROWN HYDRO , LLC

SHEET TITLE
PROJECT VICINITY MAP

DWN BY	CHK'D	APP'D	DWG DATE
JVB	JT	JT	06/28/2013
			SCALE AS NOTED

PROJECT NO.	SHEET NO.	REV NO.
2636-02	FIGURE 1	1

Plot Date & Time: 28 June 2013 4:55 PM

M:\2636\02\cad\DWR Review\Fig-1_PROJECT VICINITY MAP.DWG

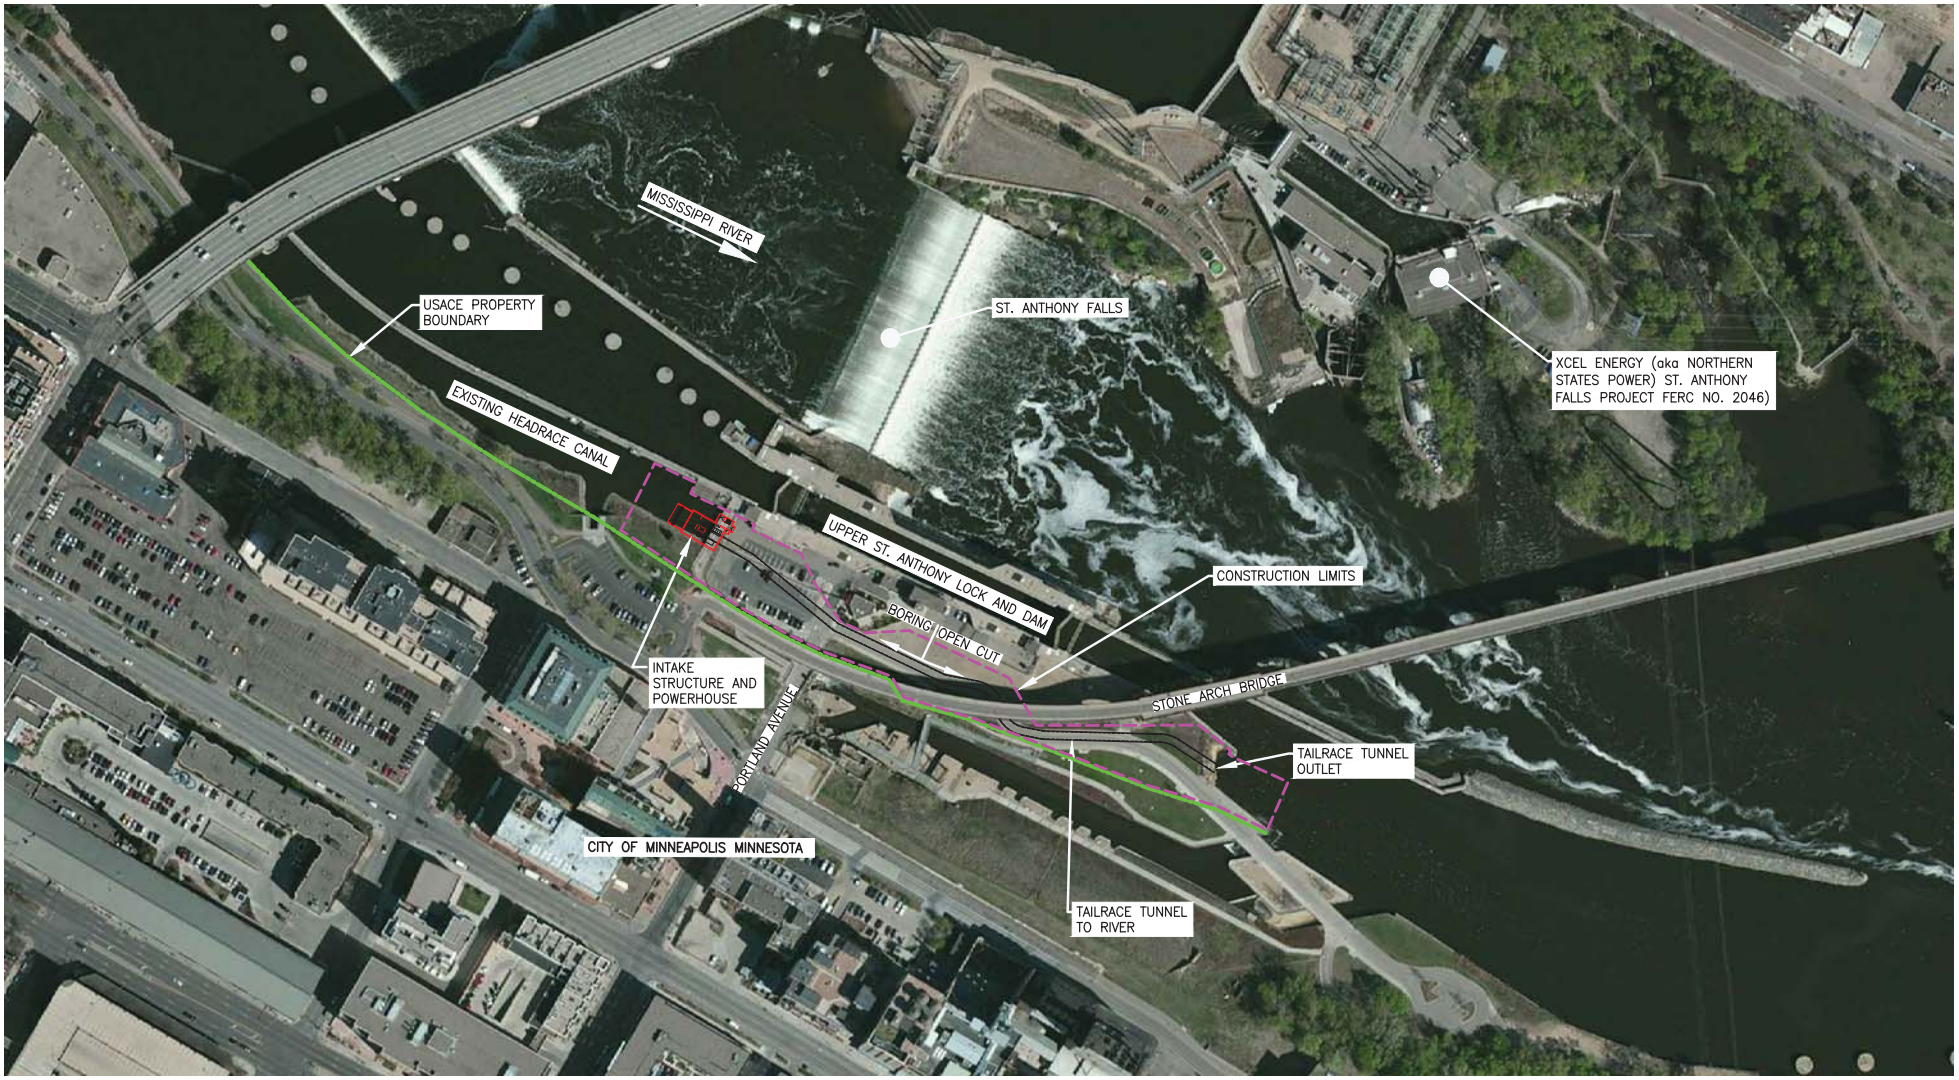

0 100 200
GRAPHIC SCALE IN FEET

REV	REVISION DESCRIPTION	DWN	APP	REV DATE
1	ISSUED FOR REVIEW	JVB	JT	06/28/13

SEAL

CONSULTANT

ENGINEERING PARTNERS INTERNATIONAL LLC
1299 EAGAN INDUSTRIAL RD. SUITE 201
EAGAN, MINNESOTA 55121
O 651-209-0108 – F 651-209-0109

CONSULTANT

Wenck
© Wenck Associates, Inc. Consulting Engineers
Web Site: www.wenck.com
1800 PIONEER CREEK CENTER 763-473-4200
MAPLE PLAIN, MINNESOTA 55359 763-479-4242

PROJECT TITLE
CONCEPT PLAN
CROWN HYDRO , LLC

SHEET TITLE
PROPOSED CONSTRUCTION LIMITS

DWN BY	CHK'D	APP'D	DWG DATE 06/28/2013
JVB	JT	JT	SCALE AS NOTED

PROJECT NO.	SHEET NO.	REV NO.
2636-02	FIGURE 2	1

Plot Date & Time: 28 June 2013 8:16 AM

M:\2636\02\cad\DNR Review\Fig-4_Construction Limits.DWG

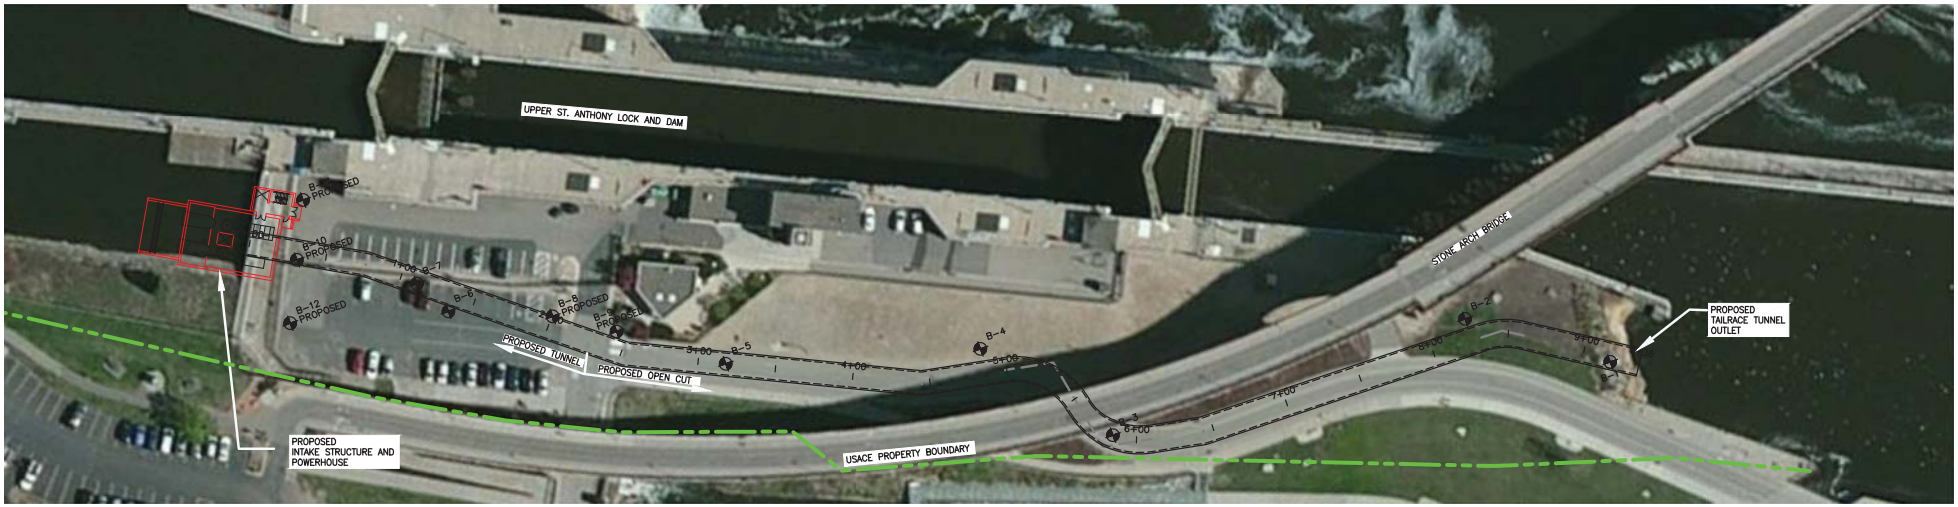

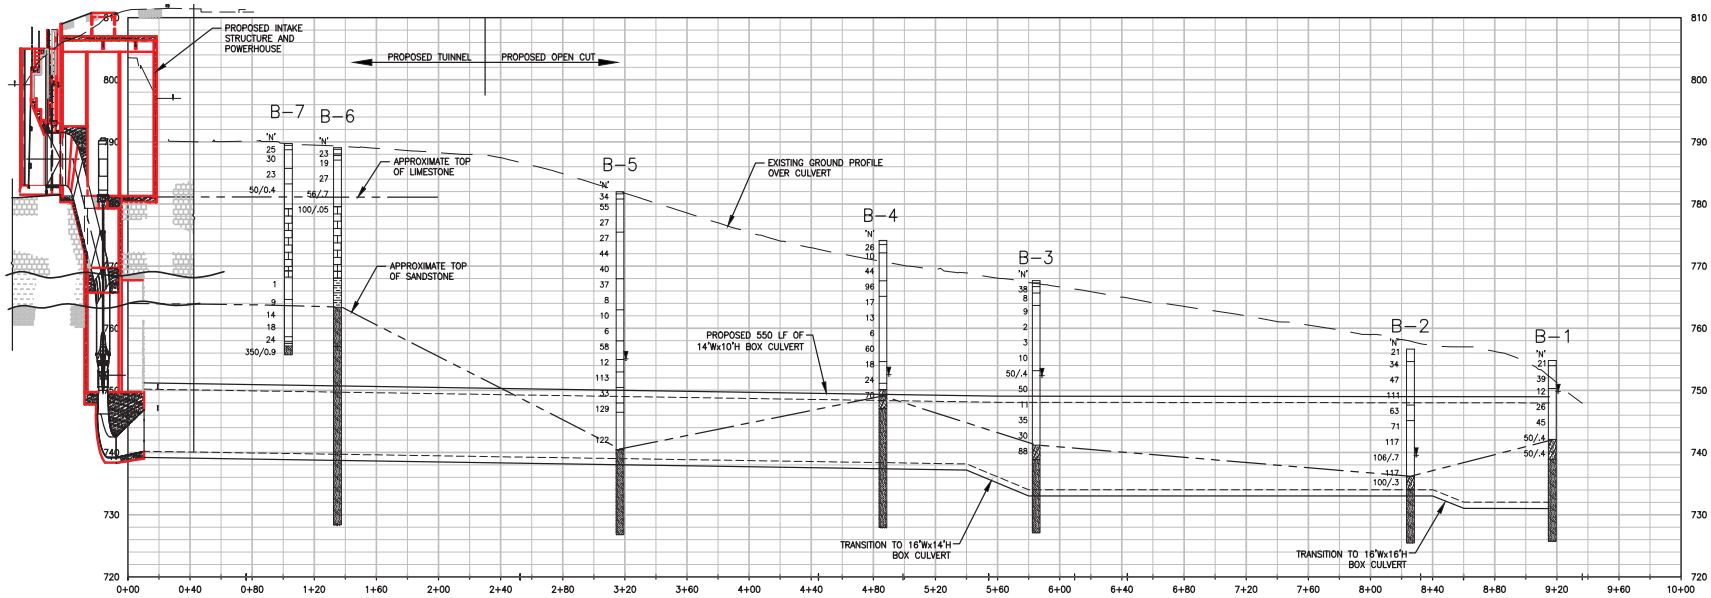

0 40 80
GRAPHIC SCALE IN FEET

NOTES:

1. BORING INFORMATION WAS PROVIDED BY AMERICAN ENGINEERING AND TEST TECHNICAL REPORT 12-21-2012
2. BORINGS 1-7 ARE EXISTING
   BORINGS 8-12 ARE PROPOSED.

REV	REVISION DESCRIPTION	DWN	APP	REV DATE

SEAL

CONSULTANT
ENGINEERING PARTNERS INTERNATIONAL LLC
1299 EAGAN INDUSTRAIL RD. SUITE 201
EAGAN, MINNESOTA 55121
O 651-209-0108 – F 651-209-0109

CONSULTANT
WENCK ASSOCIATES
Responsive partner. Exceptional outcomes.
1800 PIONEER CREEK CENTER
MAPLE PLAIN, MINNESOTA
PH 763-479-4200
FAX 763-470-4242

PROJECT TITLE
CONCEPT PLAN
CROWN HYDRO, LLC

SHEET TITLE
PLAN AND PROFILE

DWN BY	CHK'D	APP'D	DWG DATE 12/08/2014
JVB	JT	JT	SCALE AS NOTED

PROJECT NO. 2636-02
SHEET NO. FIGURE 3
REV NO.

Plot Date & Time: 27 February 2015 7:46 AM

M:\2636\02\cad\DNR Review\Fig-3_Plan and Profile with borings revised 02272015.dwg