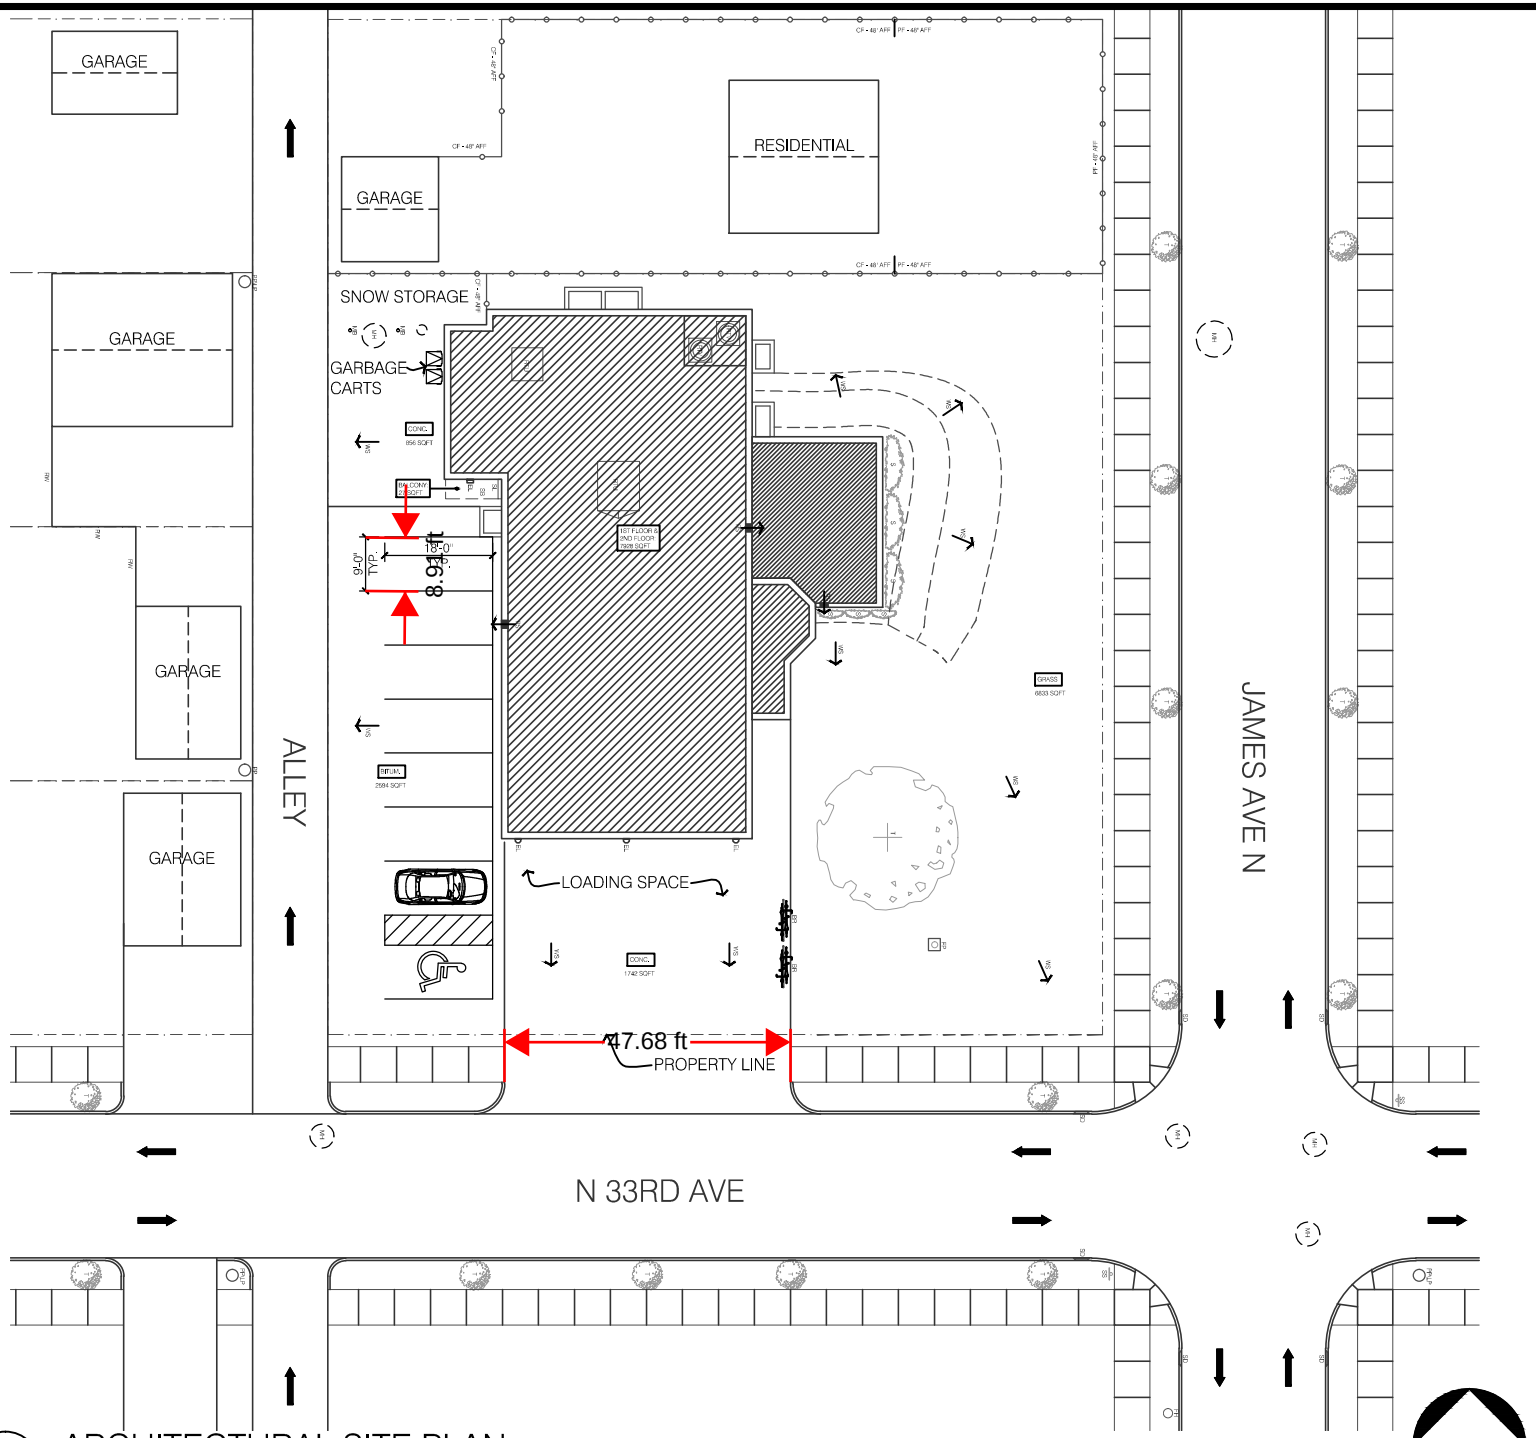

1
A000

ARCHITECTURAL SITE PLAN

SCALE: 1/32"=1'-0"

TRUE NORTH

shea

10 South Eighth Street
Minneapolis MN 55402

t 612_339_2257
f 612_349_2930
sheadesign.com

project title
FIGHTING CHANCE
1704 33RD AVE N
MINNEAPOLIS, MN

ABBREVIATIONS

BR	BIKE RACK
CF	CHAIN LINK FENCE
EL	EXTERIOR LIGHT
FH	FIRE HYDRANT
FP	FLAG POLE
LP	LIGHT POLE
MB	METAL BOLLARD
MH	MAN HOLE
PF	PICKET FENCE
PP	POWER POLE
RS	ROOF SCUPPER
RTU	ROOF TOP UNIT
	AIR CONDITIONER
RTV	ROOF TOP VENT
RW	RETAINING WALL
S	SHRUB
SL	SHIP LATTER
SB	SECOND LEVEL BALCONY
SS	STOP SIGN
SD	STORM DRAIN
T	TREE
WS	WATER SHED DIRECTION

project no.	date
7037.00	4.30.15
drawn	checked
RP	AM

sheet title
ARCHITECTURAL SITE PLAN

A000

©2014 shea, inc.

R:\7000-7099\7037.00 FIGHTING CHANCE BRAND DEVLOPMENT\CAD\SD\SITE PLAN.dwg
ryanp – 4/30/2015 2:45:35 PM