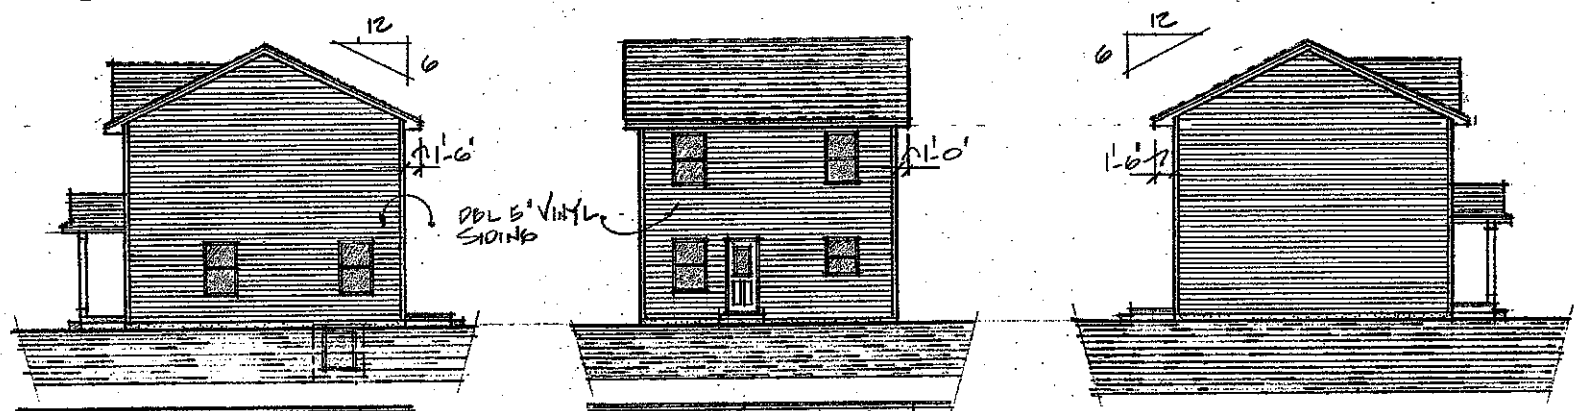

RIGHT ELEVATION
1/8"

REAR ELEVATION
1/8"

LEFT ELEVATION
1/8"

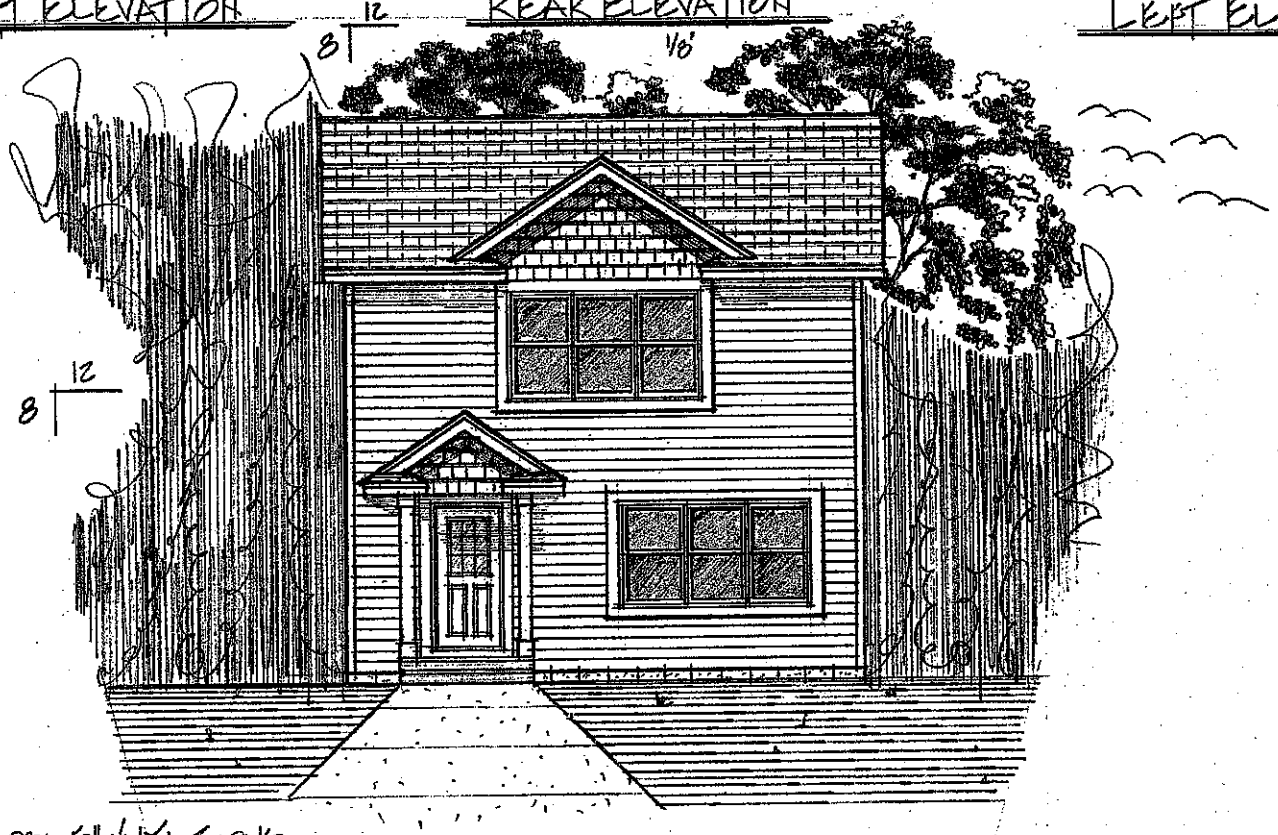

- DBL 5" VINYL SIDING
- VINYL SHAKES

FRONT ELEVATION
1/4"

ALL DIMENSIONS & SIZE DESIGNATIONS GIVEN ARE SUBJECT TO VERIFICATION ON JOB SITE AND ADJUSTMENT TO FIT JOB CONDITIONS.

NOTICE: THESE PLANS ARE DESIGNED EXCLUSIVELY FOR THE USE OF HOME PLANNING ASSOCIATES INC. AND ANY REPRODUCTION OR OTHER USE IS STRICTLY PROHIBITED WITHOUT THE EXPRESS WRITTEN CONSENT OF HOME PLANNING ASSOCIATES INC.

ALTHOUGH EVERY EFFORT HAS BEEN MADE IN DESIGNING AND PREPARING THESE PLANS AND CHECKING FOR ACCURACY, THE INSTALLER, OWNER, OR CONTRACTOR MUST VERIFY ALL DETAILS AND DIMENSIONS AND BE RESPONSIBLE FOR ANY CHANGES OR ADJUSTMENTS REQUIRED DURING CONSTRUCTION.

REVISIONS: PANTRY & WALK IN CLOSET FROM 13070

PLAN FOR:

DATE: 4-30-2014

SQ. FT.: 1248

TimberCraft
388 Cleveland Avenue S.W. New Brighton, MN 55112
(651) 633-8611 Office / (651) 633-8869 Fax

HOME PLANNING ASSOCIATES INC.
8329 CENTRAL AVENUE NE
SPRING LAKE PARK, MINNESOTA 55432
(763) 786-6069
SPRING LAKE PARK LUMBER BLDING

SHEET NUMBER ONE OF 5 SHEETS

PLAN NUMBER 14046