GENERAL SPECIFICATIONS:
- FULL FOUNDATION
- THERMO TECH WINDOWS
- STONE LOCATIONS AS SHOWN
- LP SMARTSIDE SIDING

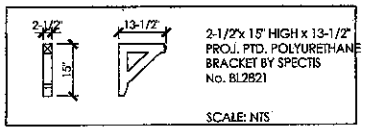

2-1/2"x 15" HIGH x 13-1/2" PROJ. PTD. POLYURETHANE BRACKET BY SPECTIS No. BL2821

SCALE: NTS

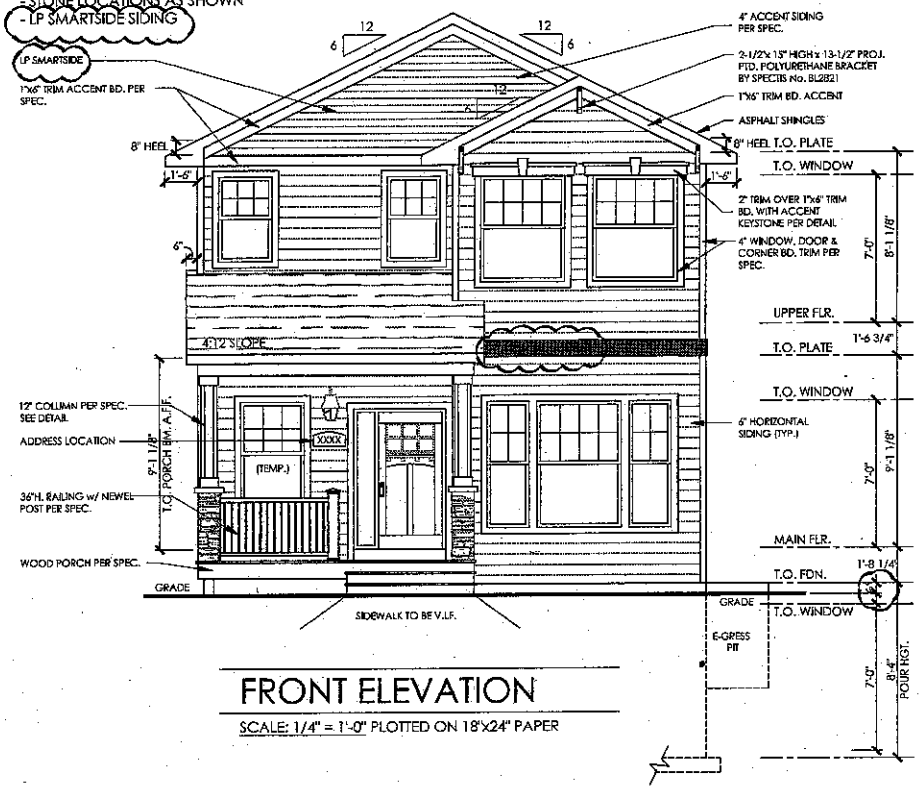

FRONT ELEVATION

SCALE: 1/4" = 1'-0" PLOTTED ON 18"x24" PAPER

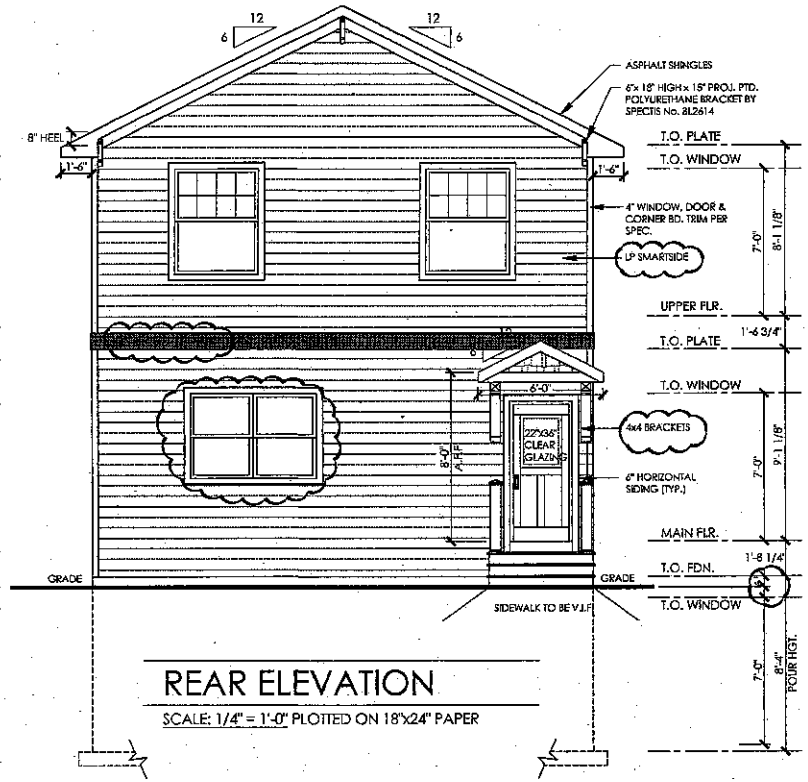

REAR ELEVATION

SCALE: 1/4" = 1'-0" PLOTTED ON 18"x24" PAPER

These plans are for construction purposes only. Contractor must verify all dimensions on the job and report any discrepancy to the designer before proceeding with the work. Drawings are NOT to be scaled. All drawings and specifications are instruments of service provided by CCC - Drafting. No structural check has been performed on the overall plan, only on specific areas/components. Lyntak Components would only be responsible for the individual member design, based on the assumed or known vertical loads. The Builder or Owner is responsible for the structure's overall design, and it is strongly recommended that all drawings and calculations be reviewed by a engineer of record. All trades are responsible for building per local respective code.

CARPENTRY CONTRACTORS CO.
CAD DRAFTING

PLAN NUMBER:
#0151

Client / Homeowner:
LUTZ CONSTRUCTION
Minneapolis, MN

Drawn By: AMASSMANN
Current Rev. Date: 6/18/15
Drawing No.: A1 of 7