C.S.A.H. NO. 40 LAYOUT NO. 01 PROJECT NO. 1540
PROJECT DESCRIPTION: GLENWOOD AVE. RECONSTRUCTION
LIMITS: ALDRICH AVE. N. TO HENNEPIN AVE. N.
DATE: 10/11/19 SCALE: 1 in = 50 ft

STAFF APPROVAL

DESIGN DATA
ADT = 10,000 (2038)
DHV = 1,000 (2038)
T = 3%
D = 60%
MSAS 127 (2038)
DESIGN SPEED
30 MPH
MINIMUM RADII
CURB RADIUS 30 ft
MINIMUM CURVE 200 ft

Hennepin

LEGEND

- METRO TRANSIT BUS STOP
- EXISTING RIGHT OF WAY
- LOT LINE
- RAILROAD RIGHT OF WAY
- TRAFFIC SIGNAL
- TRAFFIC DIRECTIONAL ARROWS
- ROADWAY RECONSTRUCTION
- CONCRETE WALK
- BIKE LANE
- CONCRETE DRIVEWAY
- LANDSCAPING / TURF
- CONCRETE MEDIAN
- MILL & OVERLAY
- FUTURE CONSTRUCTION BY OTHERS

DRAFT

CITY OF MINNEAPOLIS

HENNEPIN 40 COUNTY

PRELIMINARY SUBJECT TO CHANGE

SCALE: 1 in = 50 FT

PROJECT LOCATION
COUNTY: HENNEPIN
DISTRICT: METRO

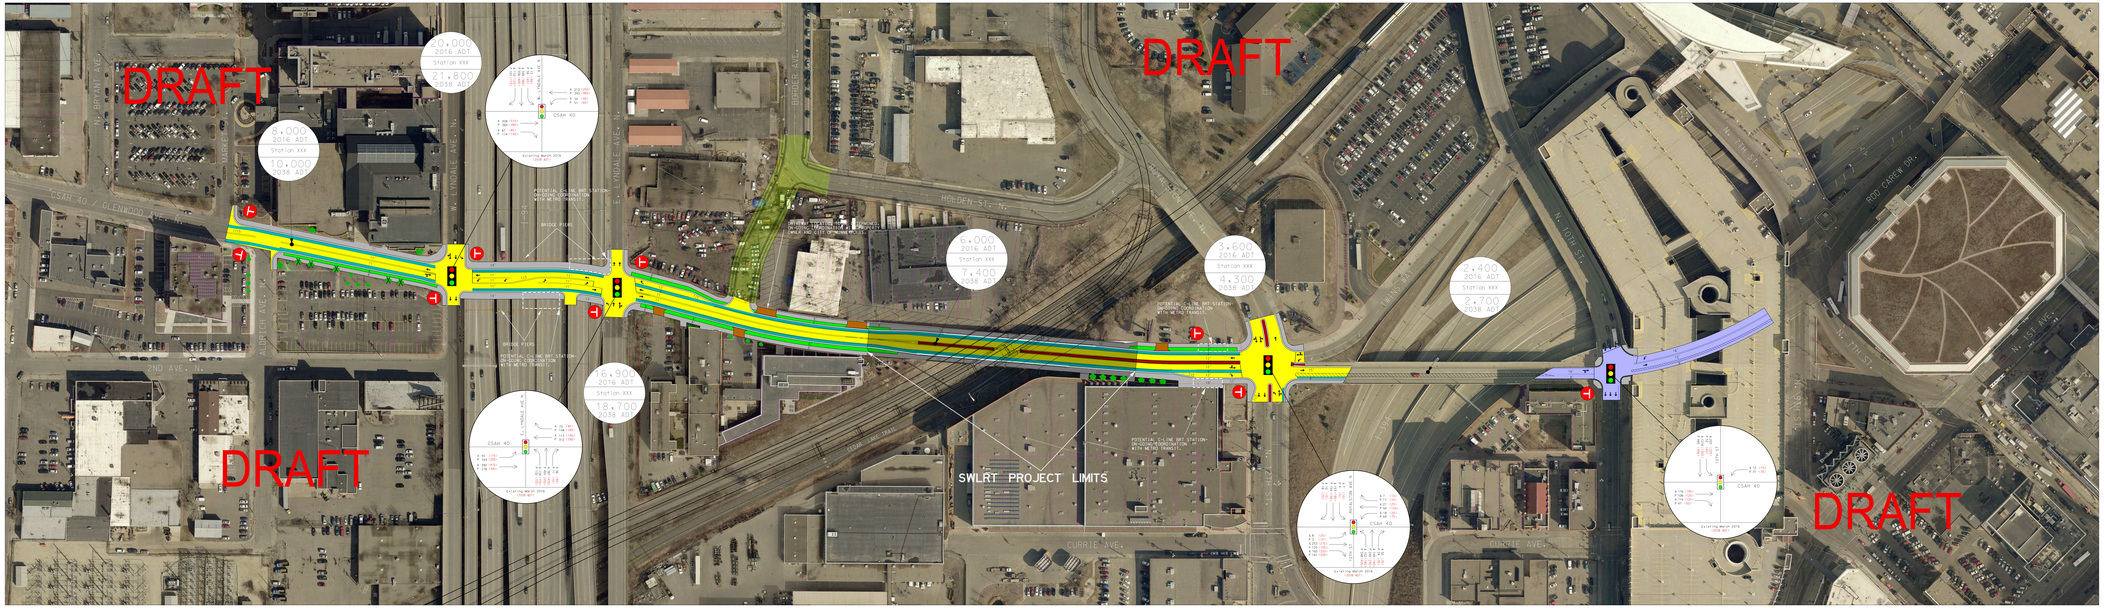

GLENWOOD AVE. / CSAH 40
ALDRICH AVE. TO WEST LYNDALE AVE

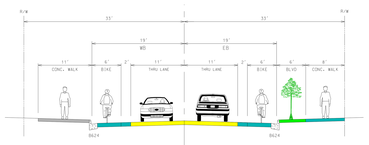

GLENWOOD AVE. / CSAH 40
UNDER TH 94

GLENWOOD AVE. / CSAH 40
EAST OF E. LYNDALE AVE.

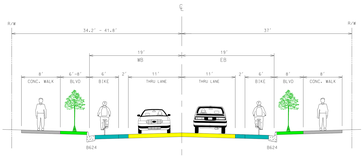
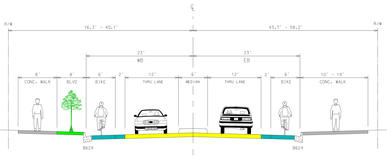
GLENWOOD AVE. / CSAH 40
SWLRT TO 12TH STREET