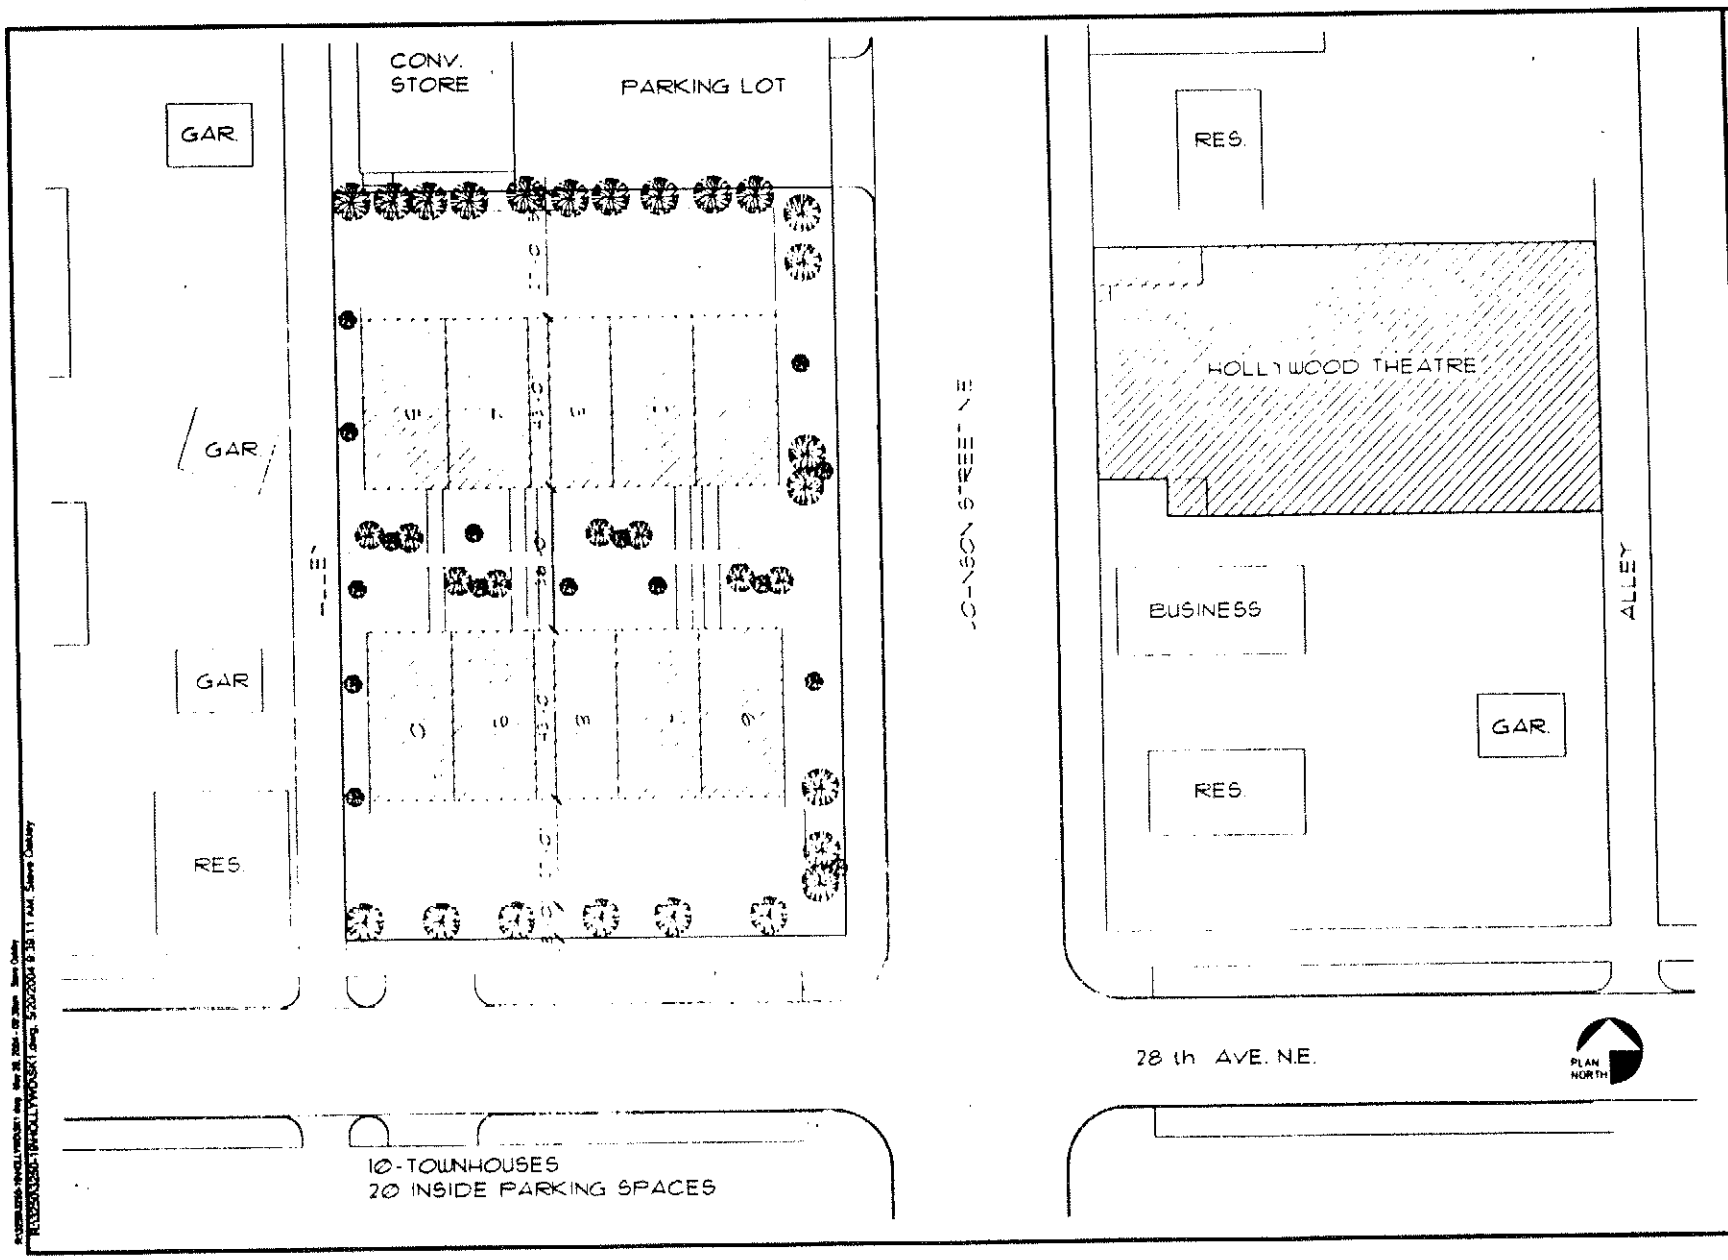

shea

100 north sixth street
suite 850c
minneapolis, mn
55403-1594

T 612 339 2257
F 612 349 2930

www.shealink.com

client:
AWSUMB ASSOCIATES

project title:
HOLLYWOOD
TOWNHOMES
28TH & JOHNSON
NE MPLS., MN

sheet title:
SITE PLAN

SK1