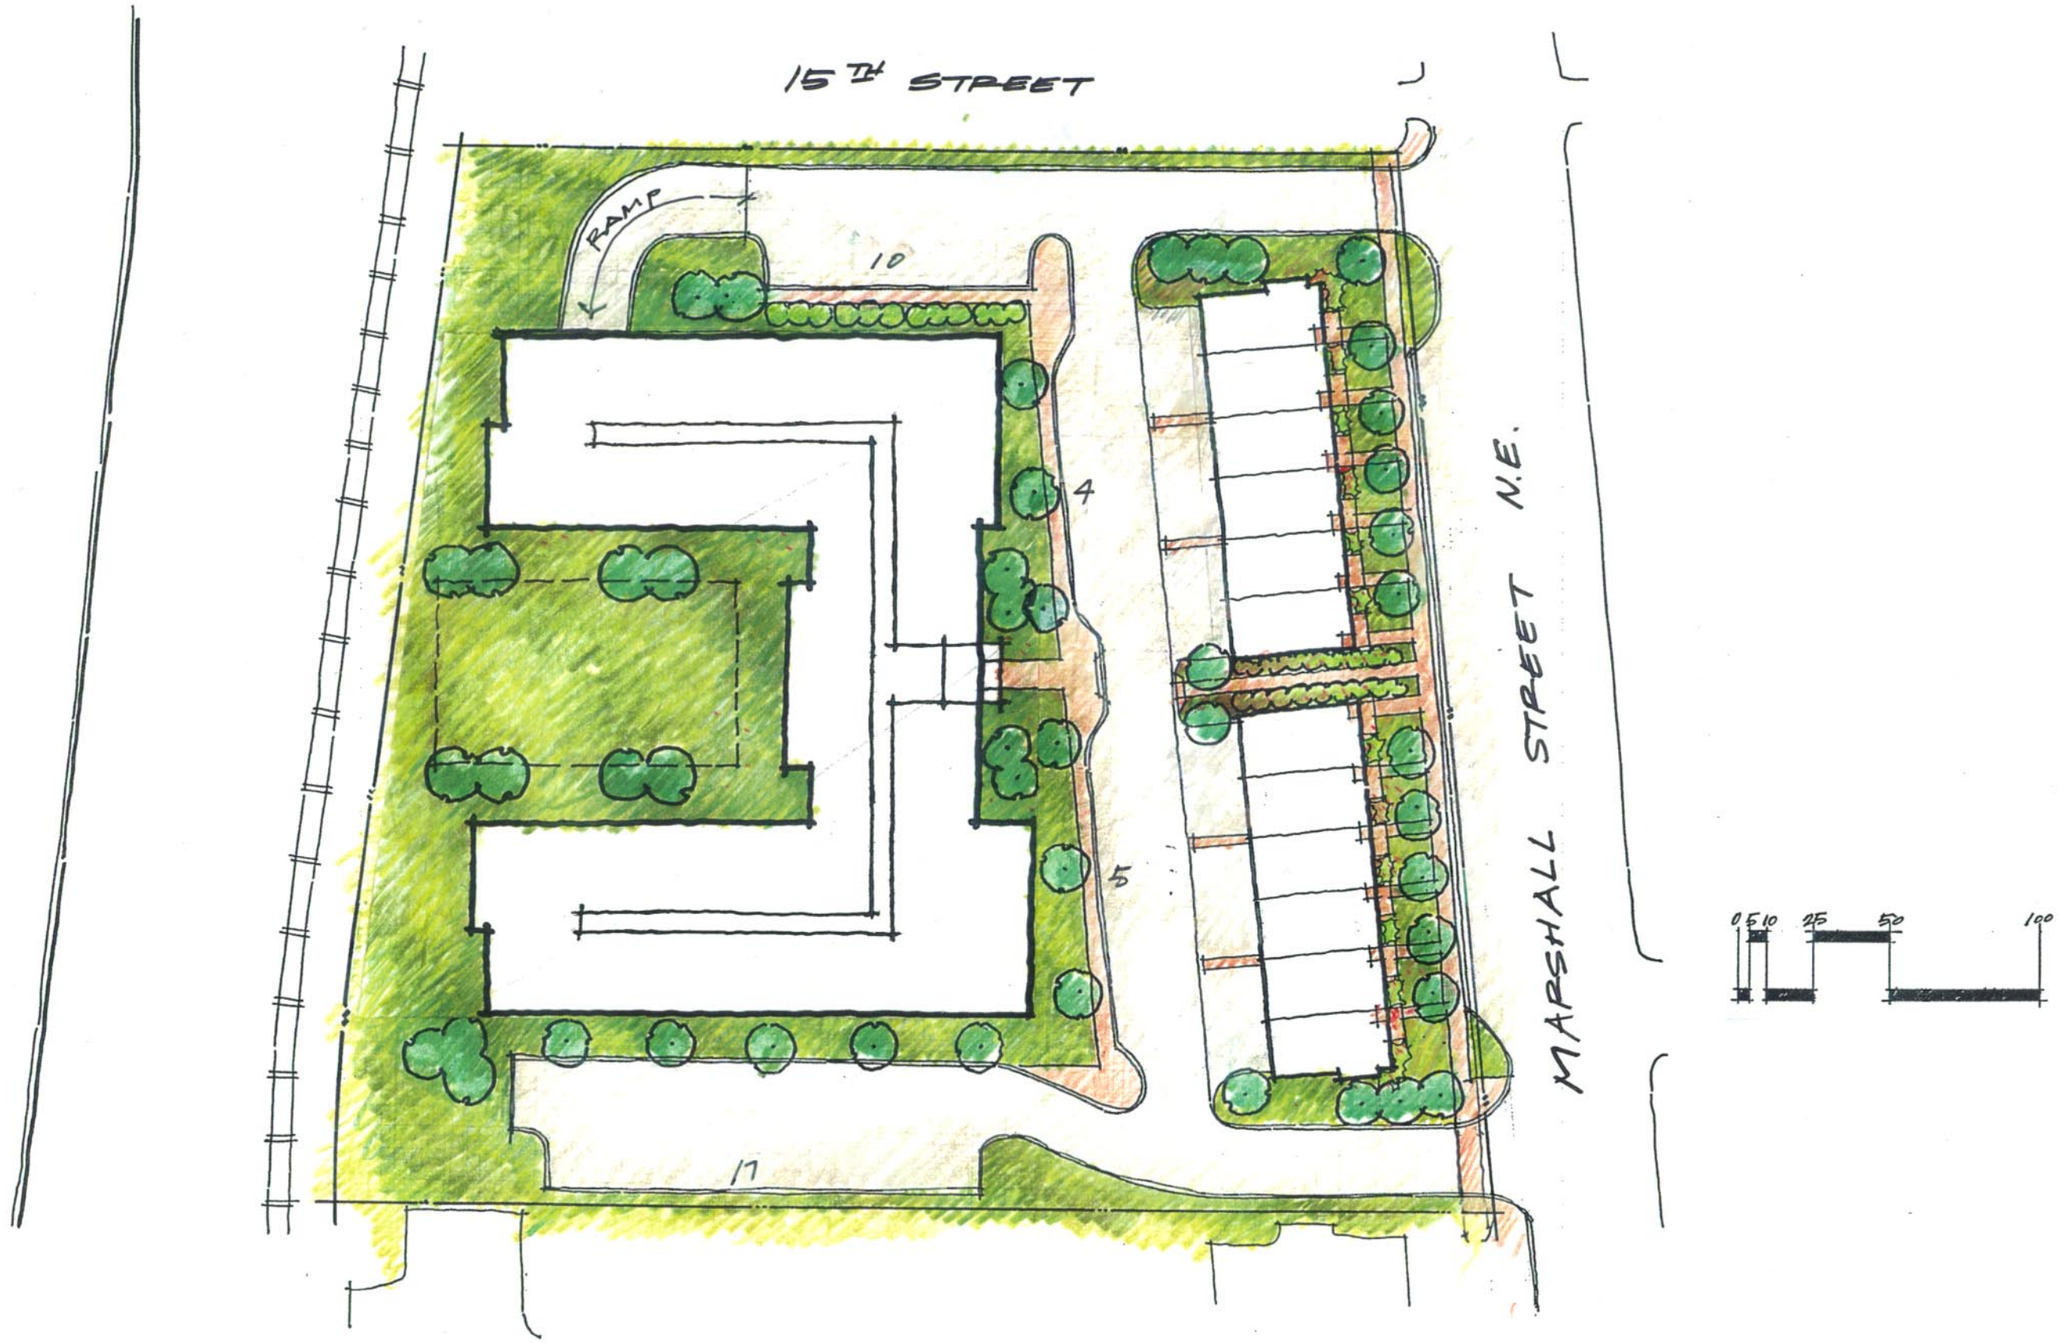

ALTERNATE B

RIVER RUN

12·26·03

1"= 50'

ELNESS SWENSON GRAHAM ARCHITECTS