SEAT COUNT

DINING	210
BAR	13
PATIO	84
TOTAL	309

TABLE COUNT

DINING AREA 1
- 4 TOPS - 11
- 6 TOPS - 6
- LARGE BOOTH - 3

DINING AREA 2
- 4 TOPS - 6
- 6 TOPS - 2
- 8 TOPS - 2

PRIVATE DINING
- 6 TOPS - 3

DINING/LOUNGE
- 4 TOPS - 4
- 5 TOPS - 4

PATIO
- 2 TOPS - 14
- 4 TOPS - 14

TOTAL TABLE COUNT: 69

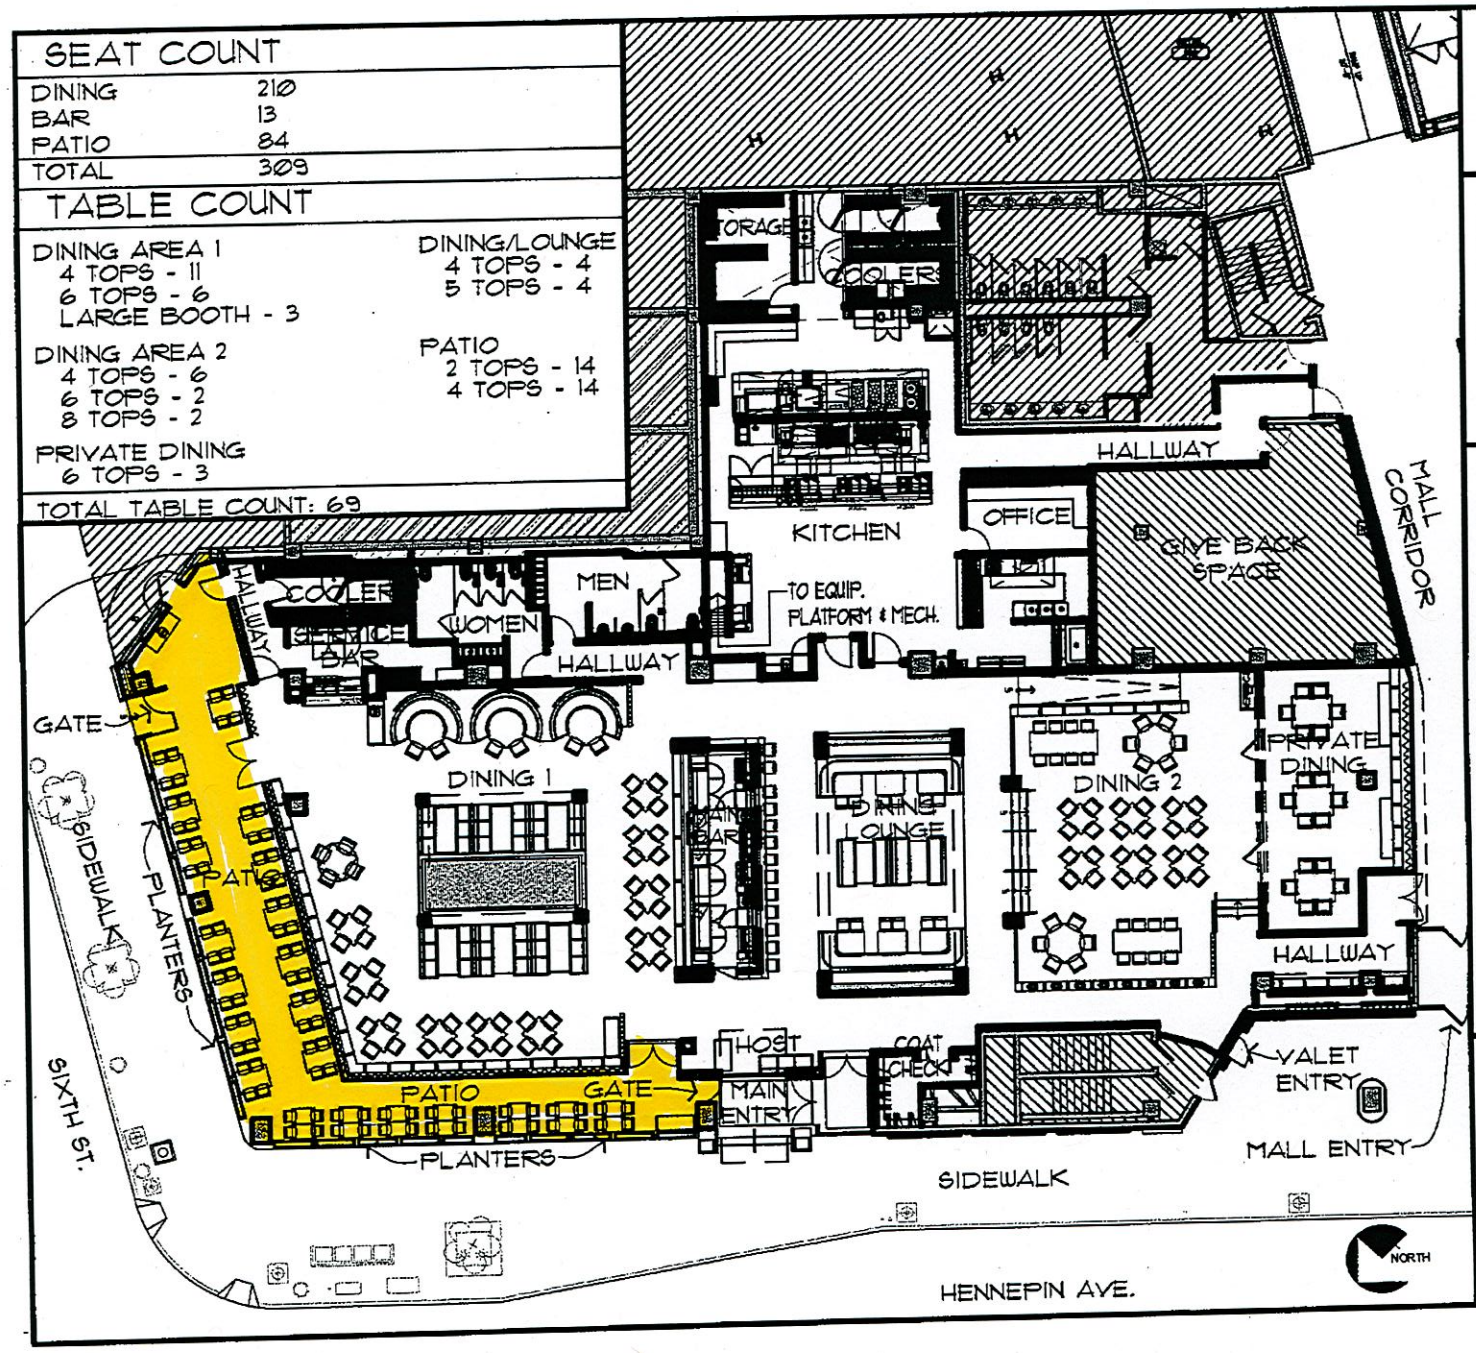

shea

100 north sixth street
suite 650c
minneapolis, mn
55403-1594

T 612 339 2257
F 612 349 2930

www.shealink.com

client:
ROSA MEXICANO HOSPITALITY GROUP
846 7TH AVENUE, 4TH FLOOR
NEW YORK, NY 10019

project title:
ROSA MEXICANO
CITY CENTER - SPACE 101
MINNEAPOLIS, MN 55403

sheet title:
FLOOR PLAN

comm. no.:	6466.00
scale:	3/64" = 1'-0"
date:	06.10.11
drawn by:	NM
checked by:	
team captain:	JGN

no.	date	issued for
	06.10.11	LIQUOR LICENSE

©2002 shea, inc.

I hereby certify that this plan specification or report was prepared by me or under my direct supervision and that I am a duly registered architect under the law of the state of: MINNESOTA

signed:

date: reg. no. 21585

A1.1