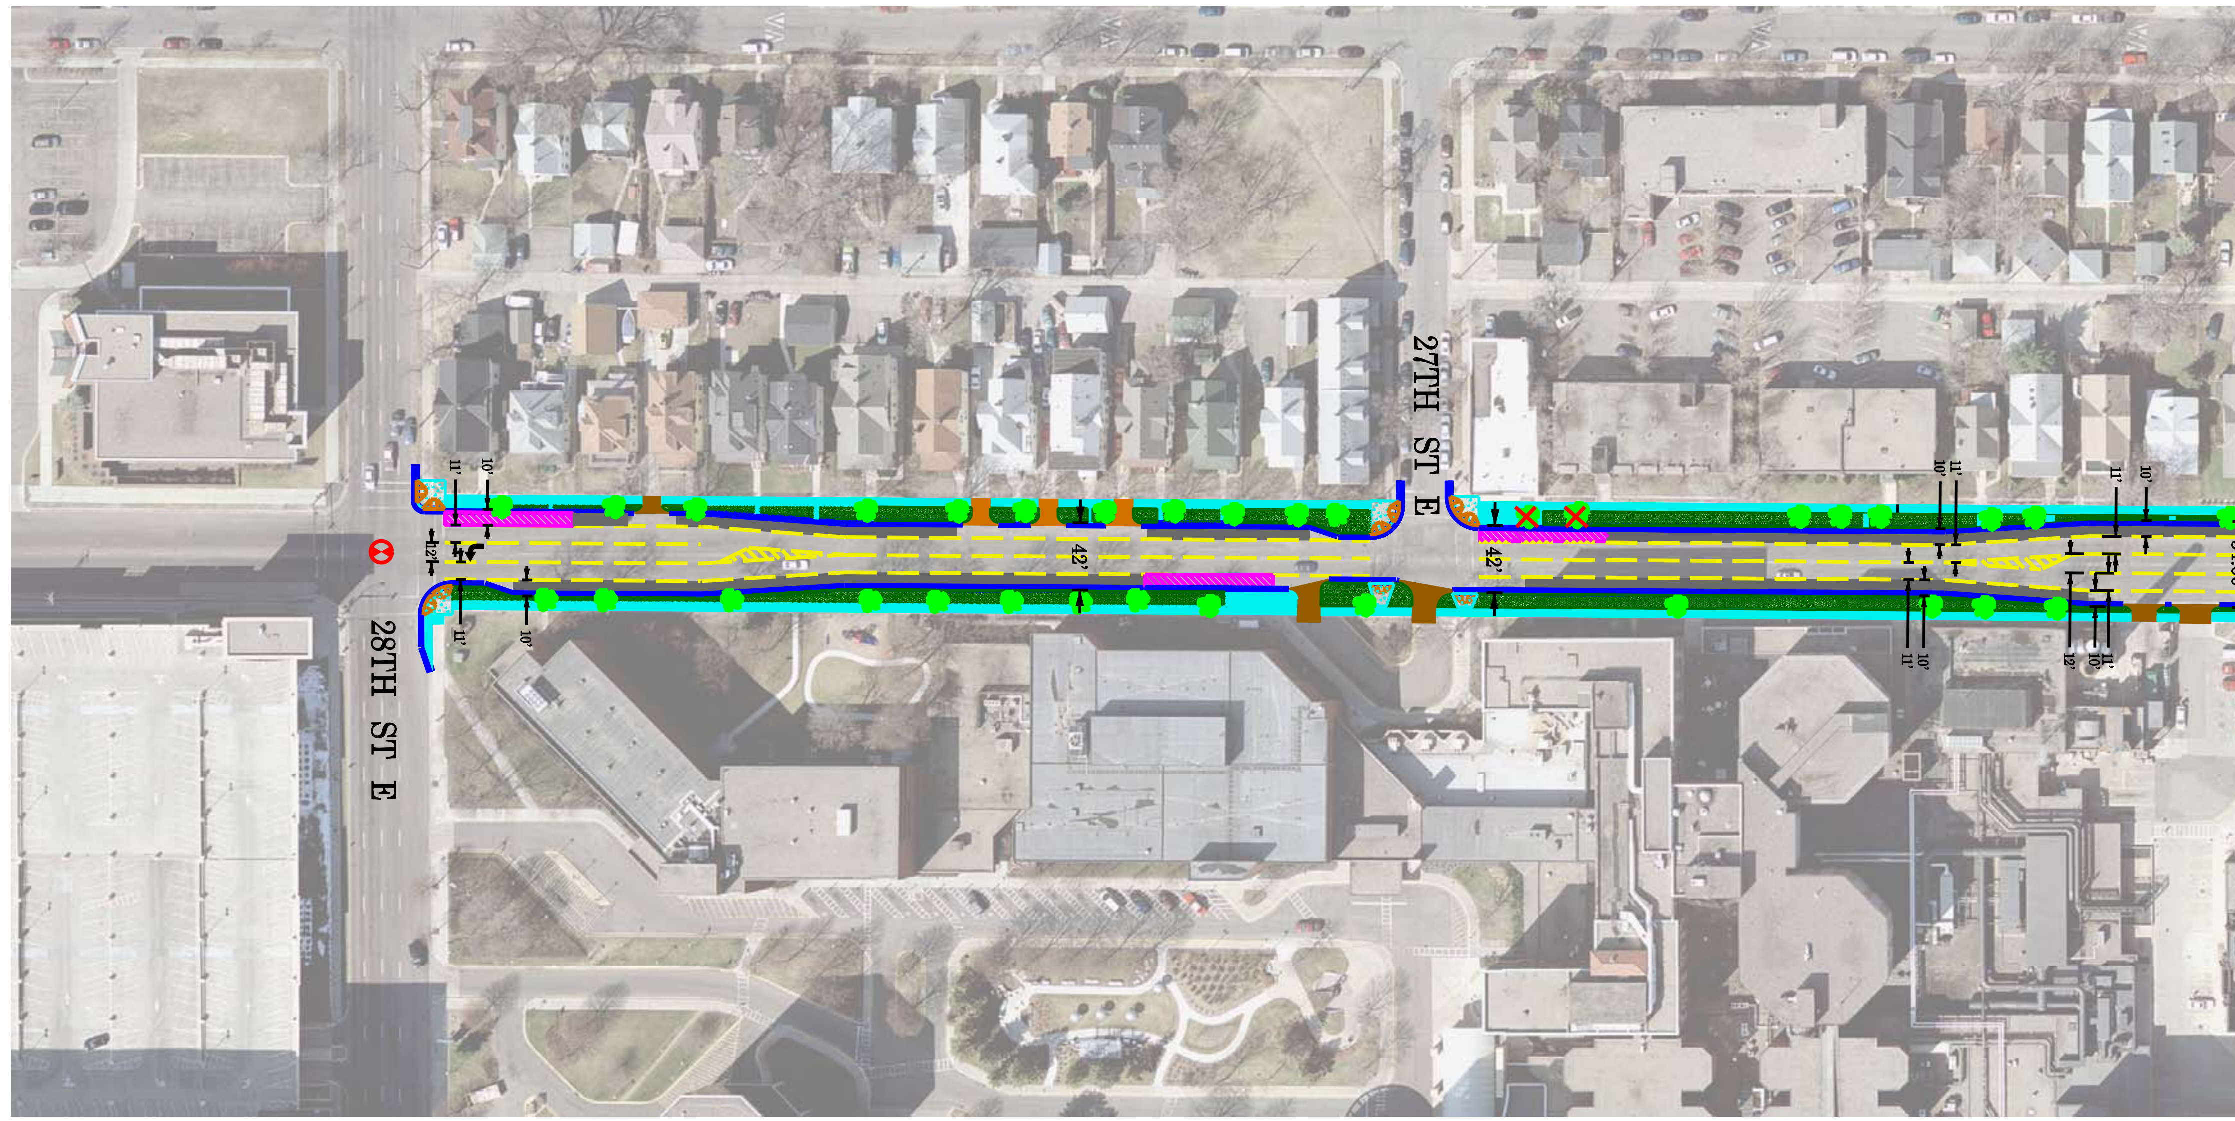

EXISTING TREE
POSSIBLE NEW TREE
NEW CONCRETE WALK 6"
NEW CONCRETE WALK 3.5"
PEDESTRIAN RAMP
TREE TO BE REMOVED

NEW SOD
NEW DRIVE
BUS STOP NO PARKING
ON STREET PARKING
TRAFFIC SIGNAL

N

0 30 60 90 120
SCALE IN FEET

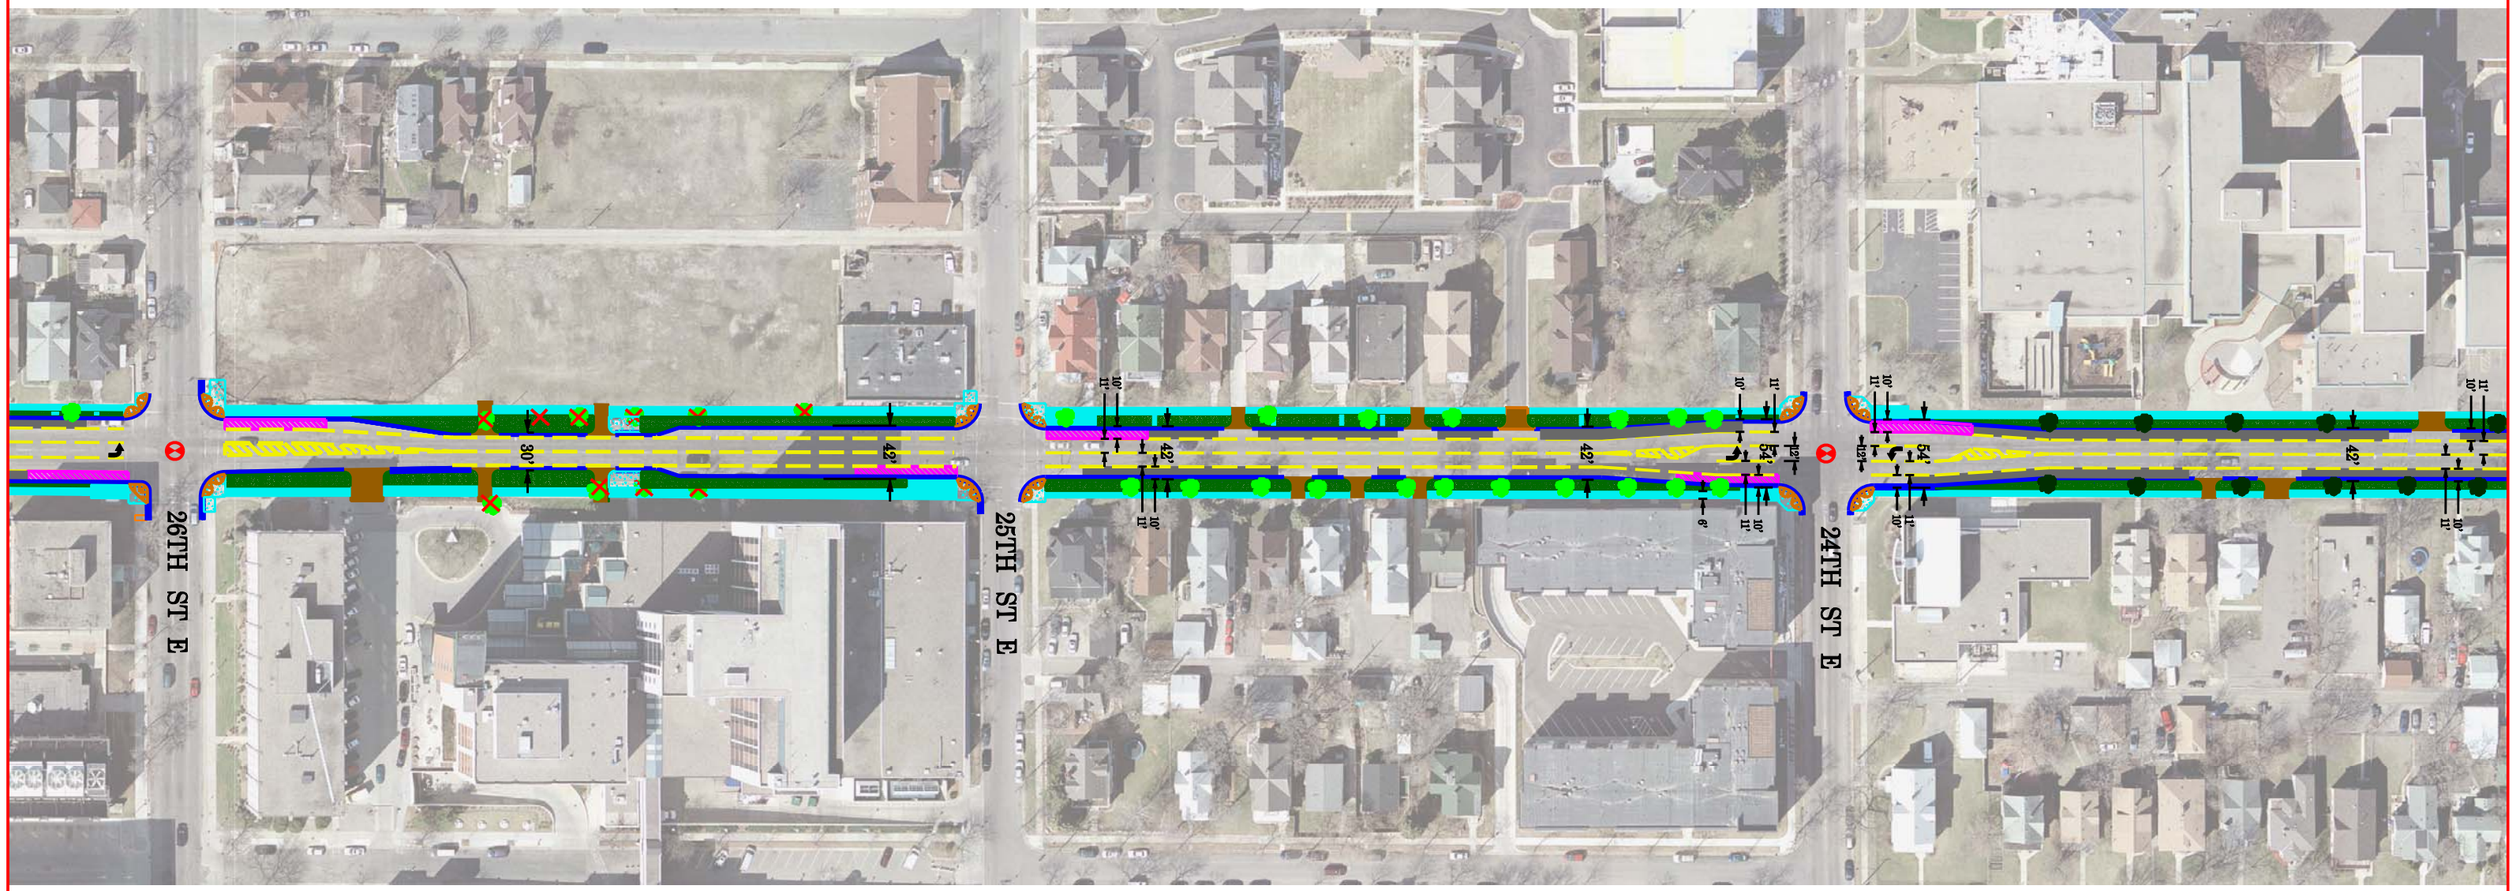

EXISTING TREE
POSSIBLE NEW TREE
NEW CONCRETE WALK 6"
NEW CONCRETE WALK 3.5"
PEDESTRIAN RAMP
TREE TO BE REMOVED

NEW SOD
NEW DRIVE
BUS STOP NO PARKING
ON STREET PARKING
TRAFFIC SIGNAL

N

0 30 60 90 120
SCALE IN FEET

6382-LAYOUT-011.dgn 9/10/2008 2:02:45 PM

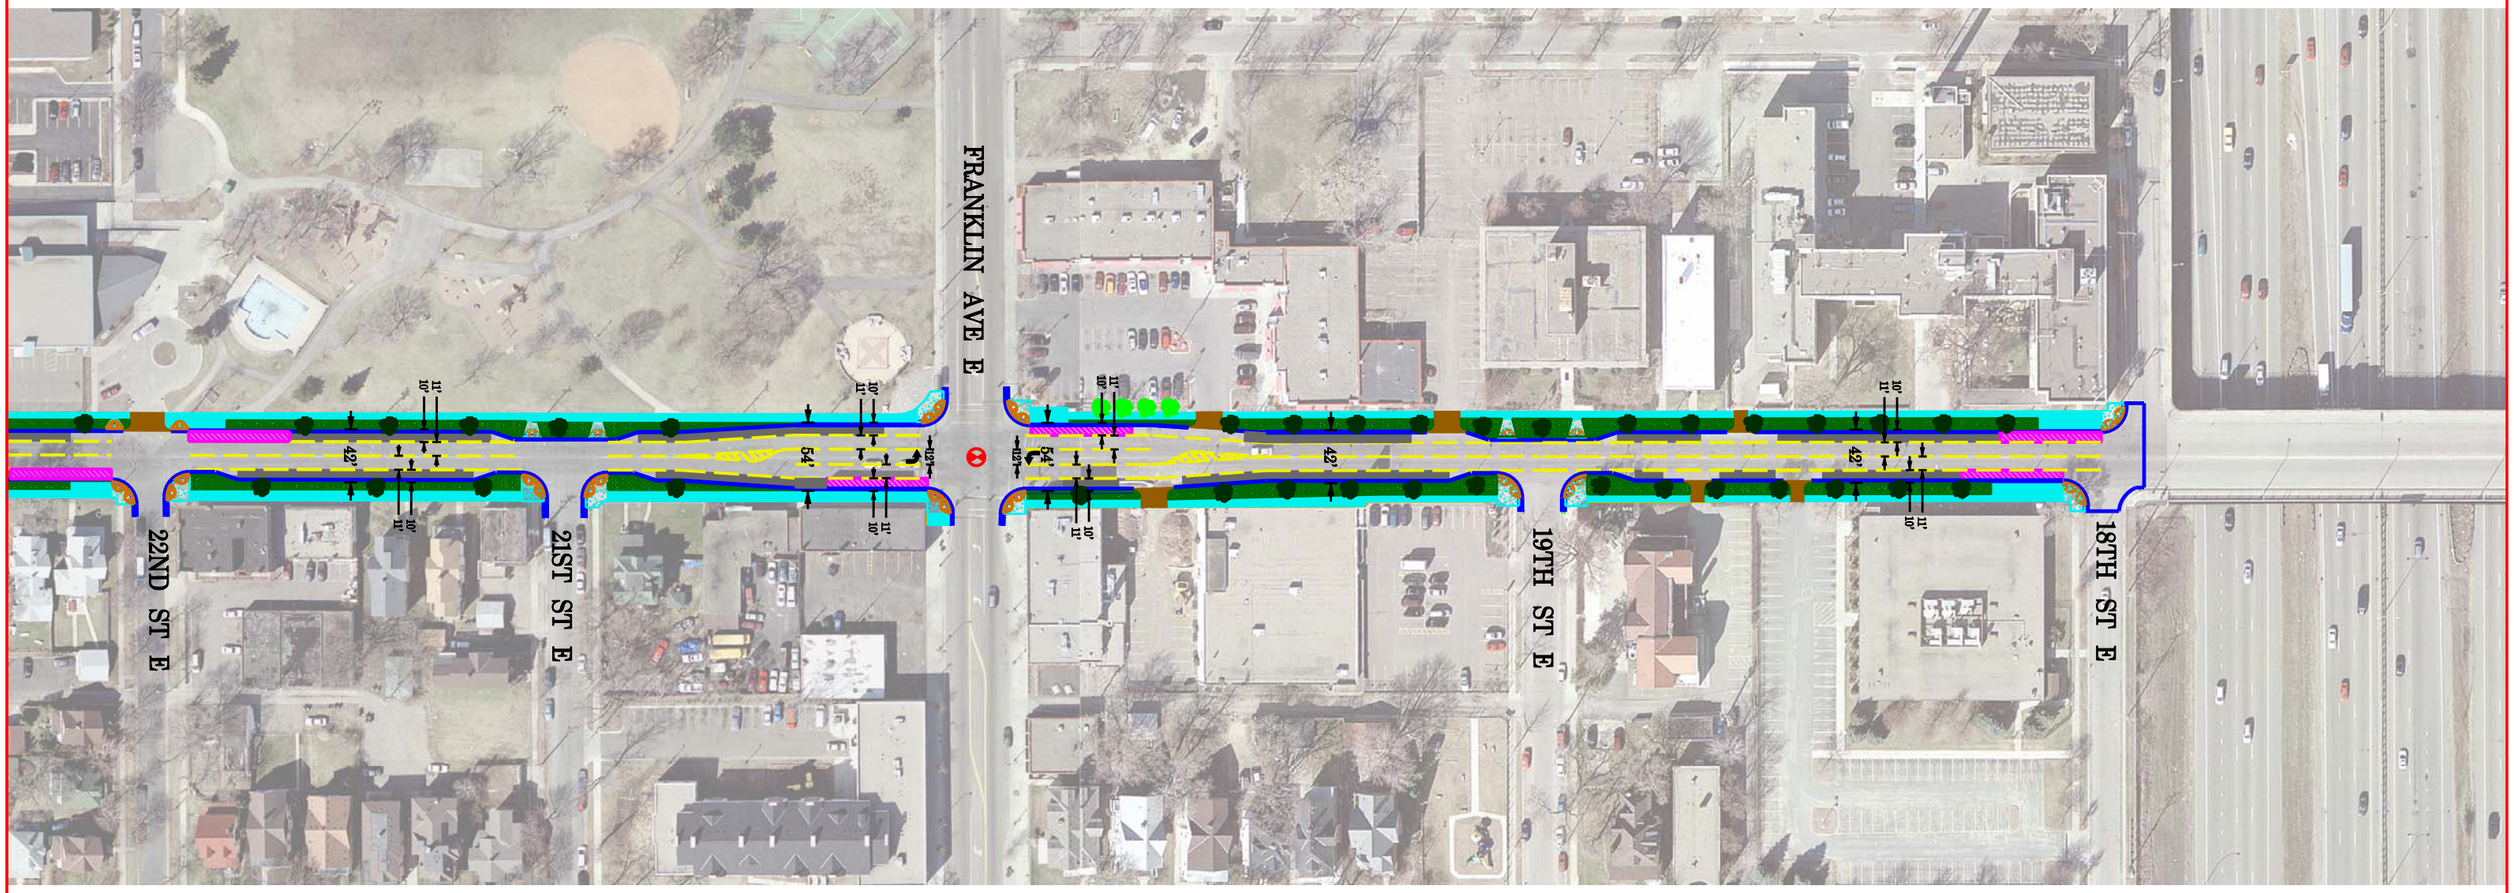

EXISTING TREE
POSSIBLE NEW TREE
NEW CONCRETE WALK 6"
NEW CONCRETE WALK 3.5"
PEDESTRIAN RAMP
TREE TO BE REMOVED

NEW SOD
NEW DRIVE
BUS STOP NO PARKING
ON STREET PARKING
TRAFFIC SIGNAL

N

0 30 60 90 120
SCALE IN FEET

6382-LAYOUT-011.dgn 9/10/2008 2:03:52 PM