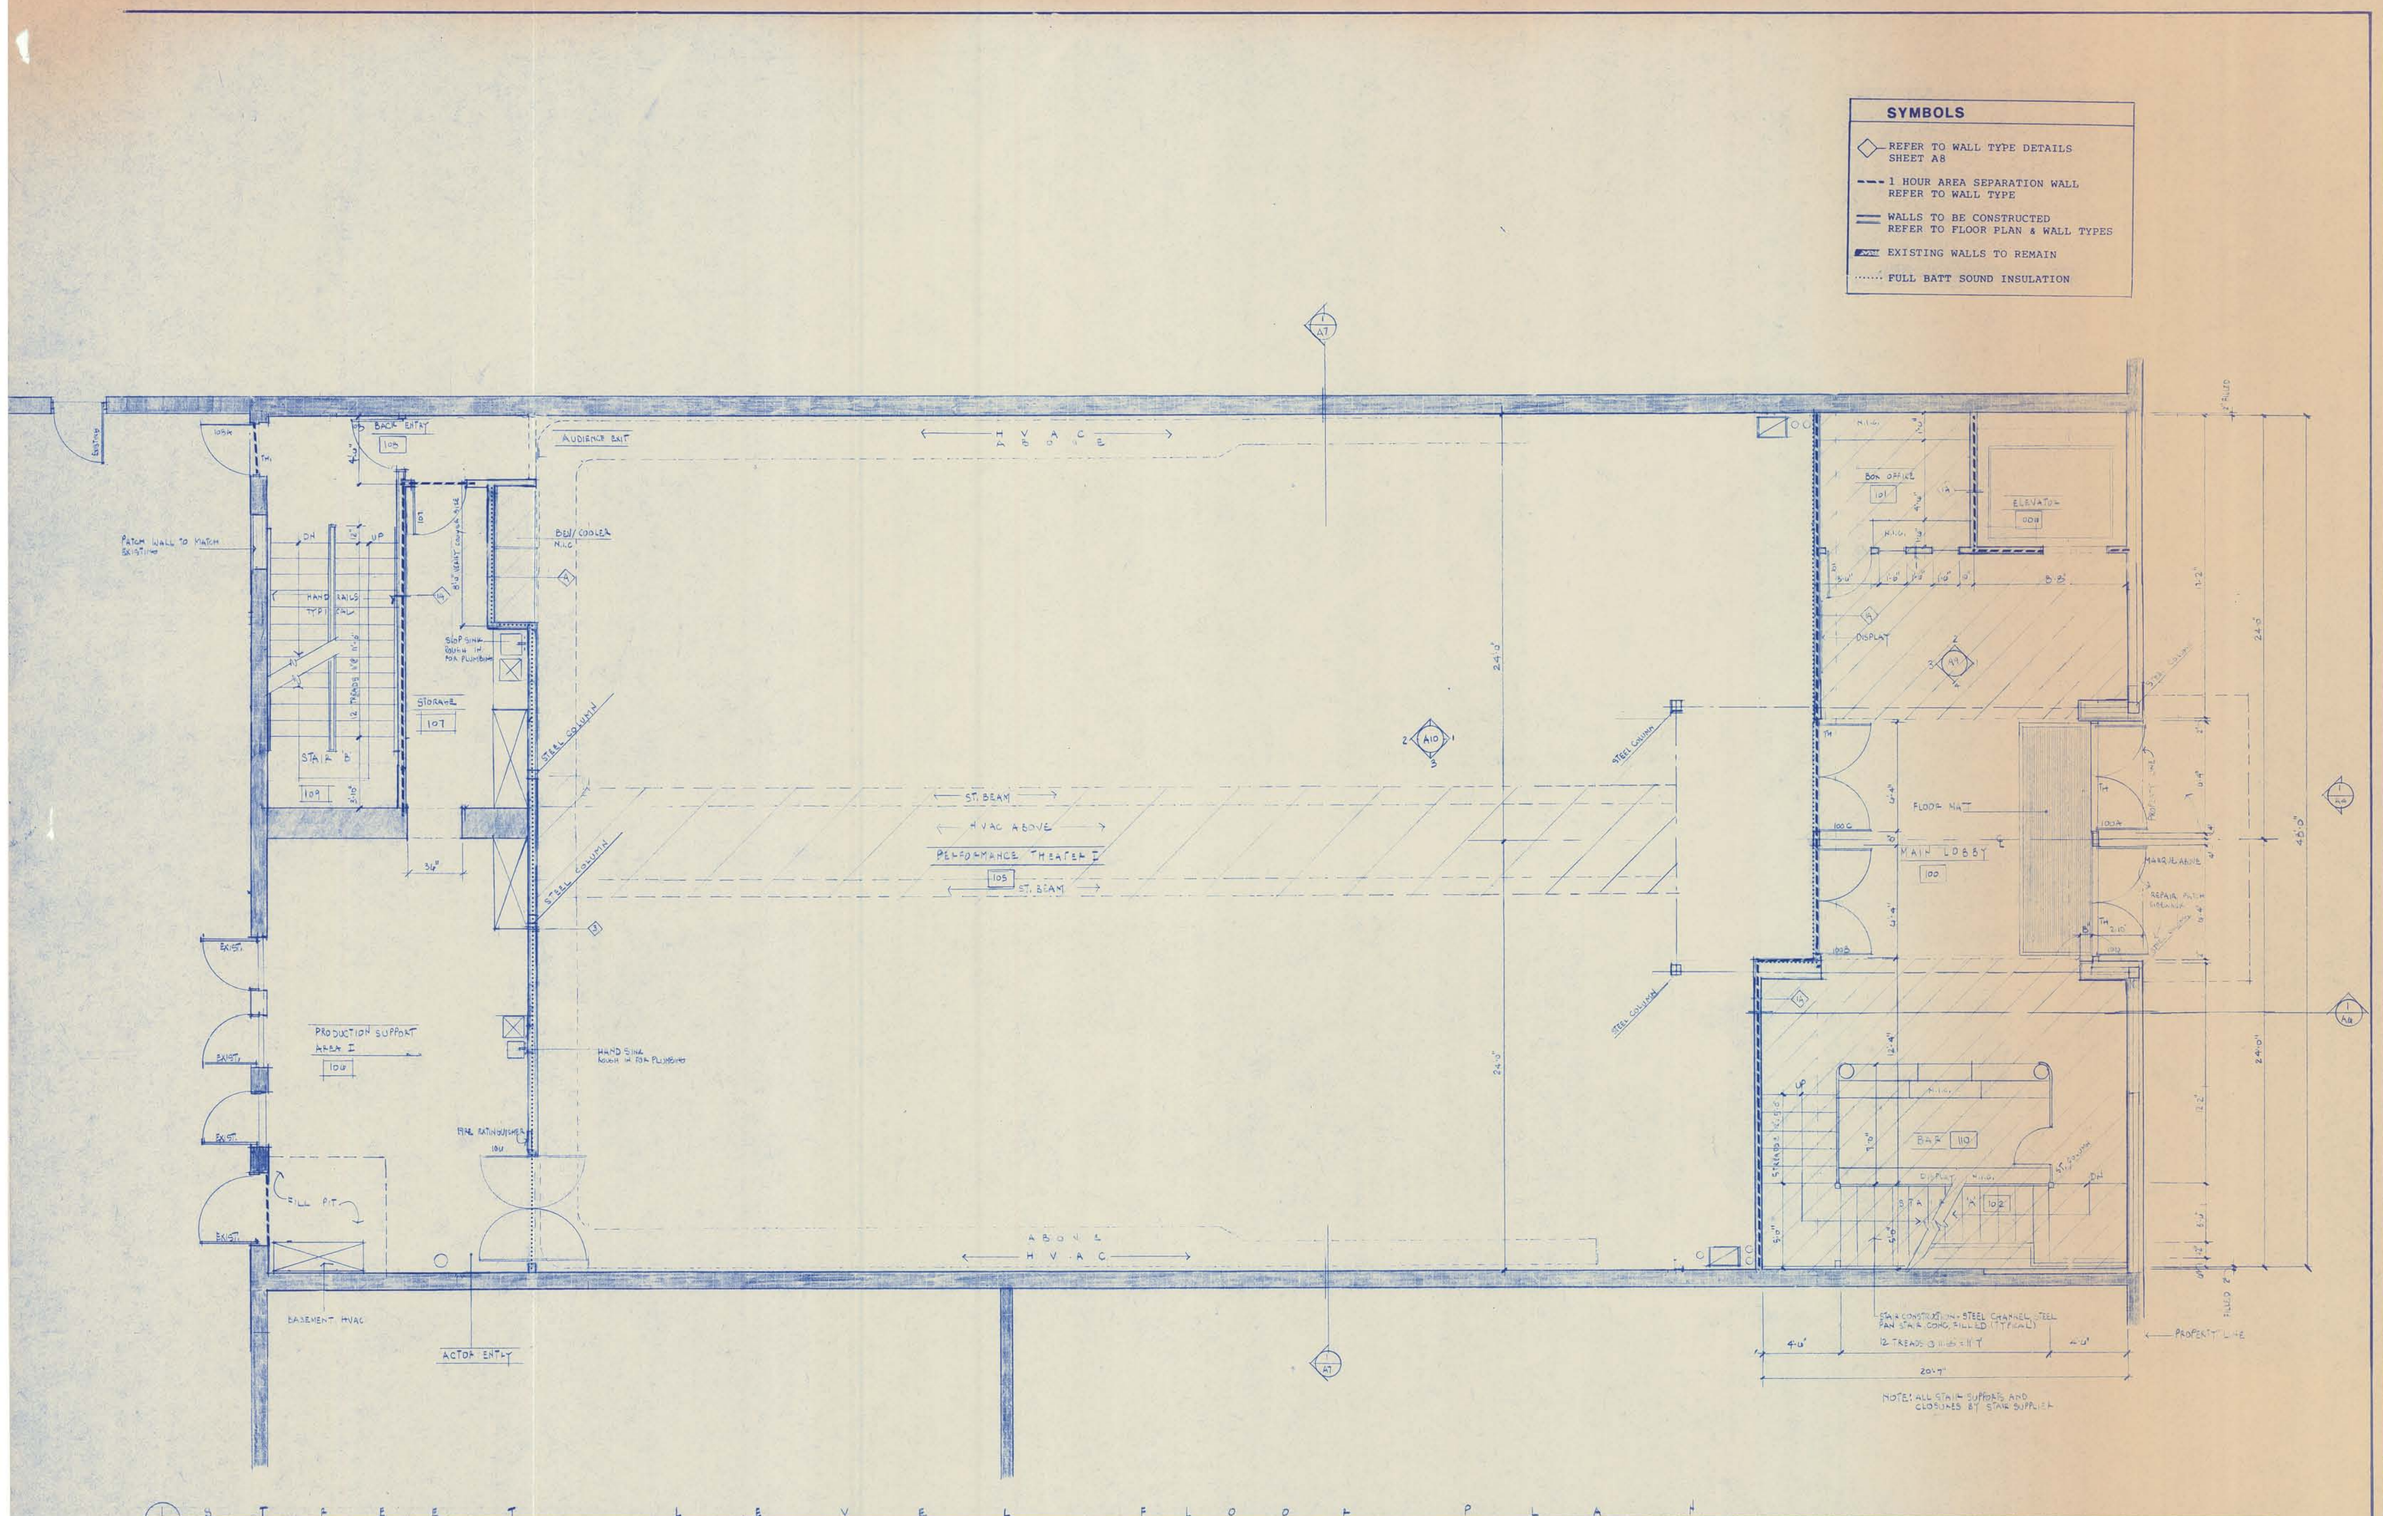

DATE: MAR 3 '95

REVISIONS

ISSUED FOR BID 5/8/95

ADDENDUM #2 MAY 13 1995

PROPOSAL REQUEST NO 1 MAY 31, 1995

BRUCE Architects KNUTSON
1128 Harmon Place, Suite 308, Minneapolis, Minnesota 55403, 612-332-8000, FAX 332-7504

DATE: MAY 3 1995

I HEREBY CERTIFY THAT THIS PLAN, SPECIFICATION OR REPORT WAS PREPARED BY ME OR UNDER MY DIRECT SUPERVISION AND THAT I AM A DULY REGISTERED ARCHITECT UNDER THE LAWS OF THE STATE OF MINNESOTA

REGISTRATION NO. 11789

HEY City THEATER
on 824 HENNEPIN
MINNEAPOLIS, MN
5 5 4 0 3
office 612-333-9202
fax 612-333-9195

JOB NO. 9442

SHEET NO.

A2

OF ____ SHEETS