IRVING AVENUE DUMP SITE

EXISTING SPOILS PILE LOCATIONS

FEBRUARY 11, 1997

0 100 200

PREPARED BY: MINNEAPOLIS PUBLIC WORKS, SEWER PLANNING & DESIGN DIVISION

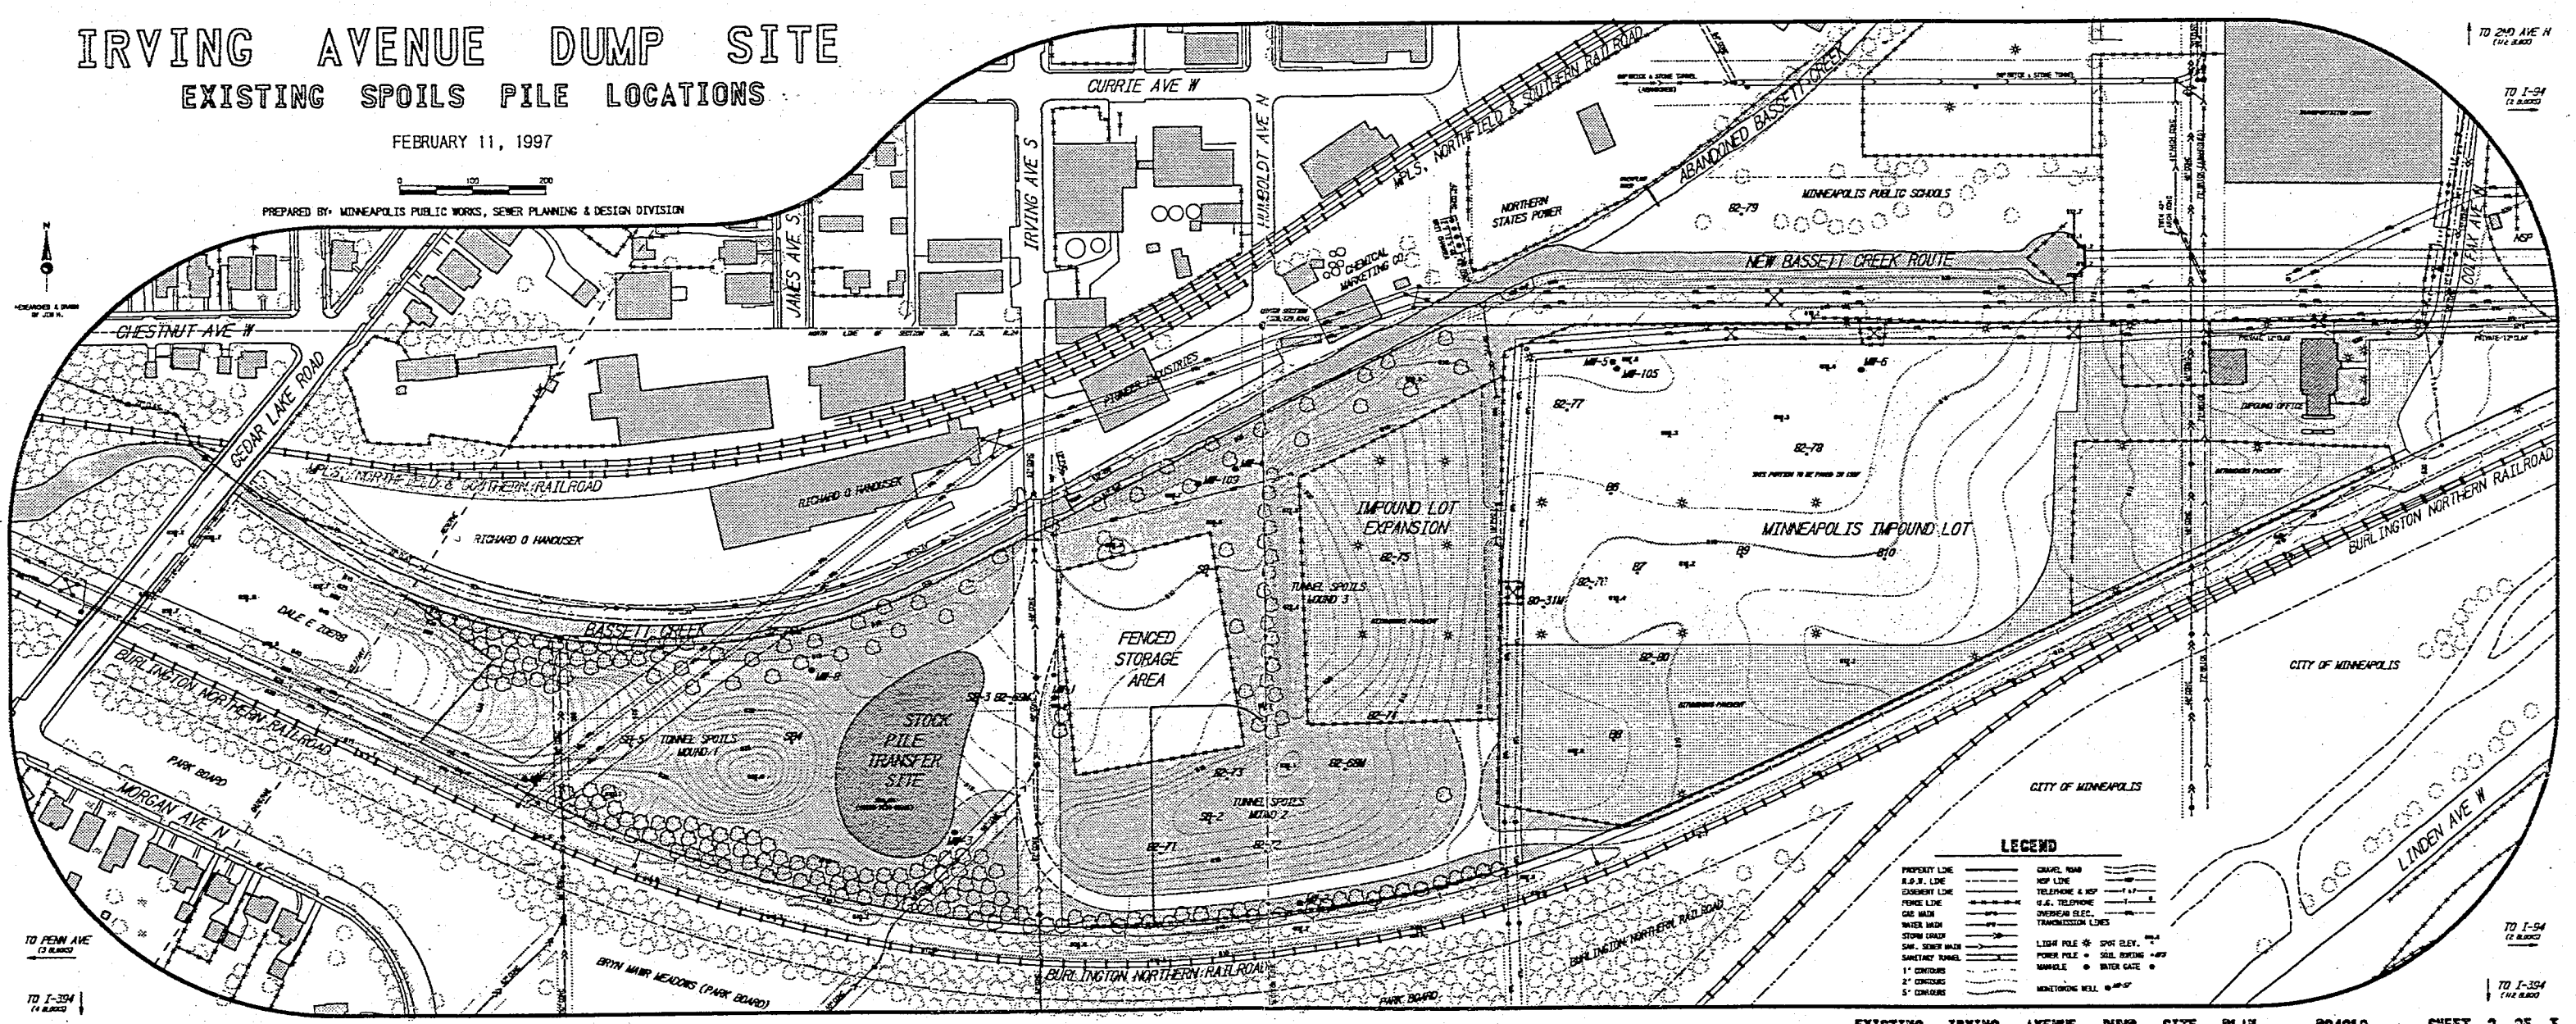

EXISTING IRVING AVENUE DUMP SITE PLAN - PD4219 - SHEET 2 OF 3

IRVING AVENUE DUMP SITE

CONSTRUCTION DETAILS

JUNE 29, 1998

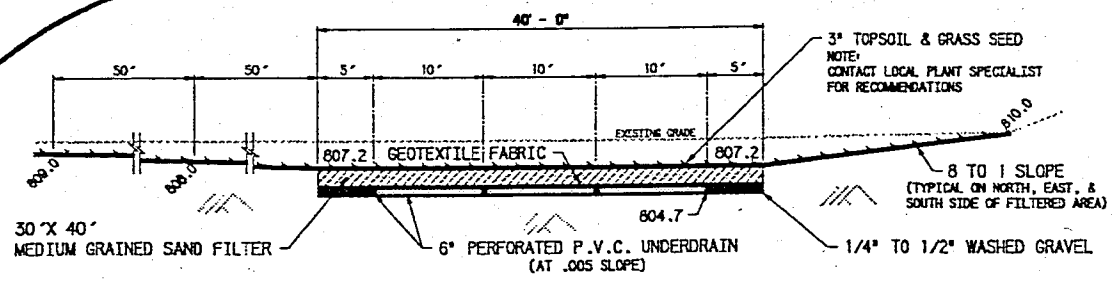

UNDERDRAIN SECTION DETAIL

LOOKING NORTH - SCALE: 1/8" = 1'- 0"

UNDERDRAIN CROSS SECTION PROFILE

1' = 50' (HORIZONTAL) 1" = 10' (VERTICAL)

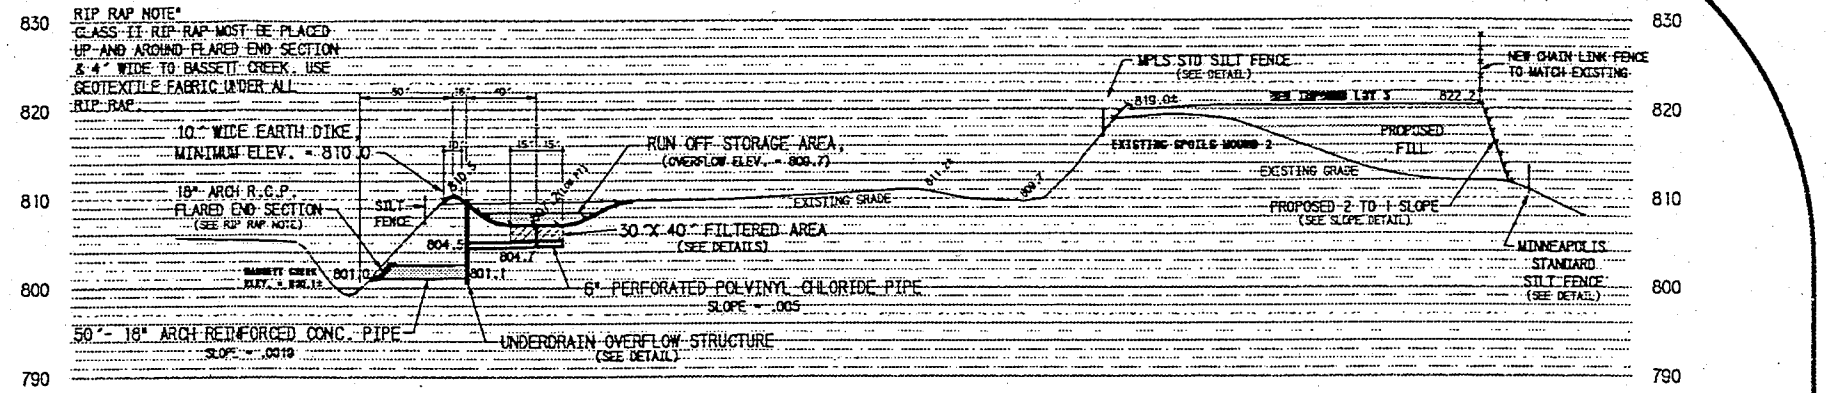

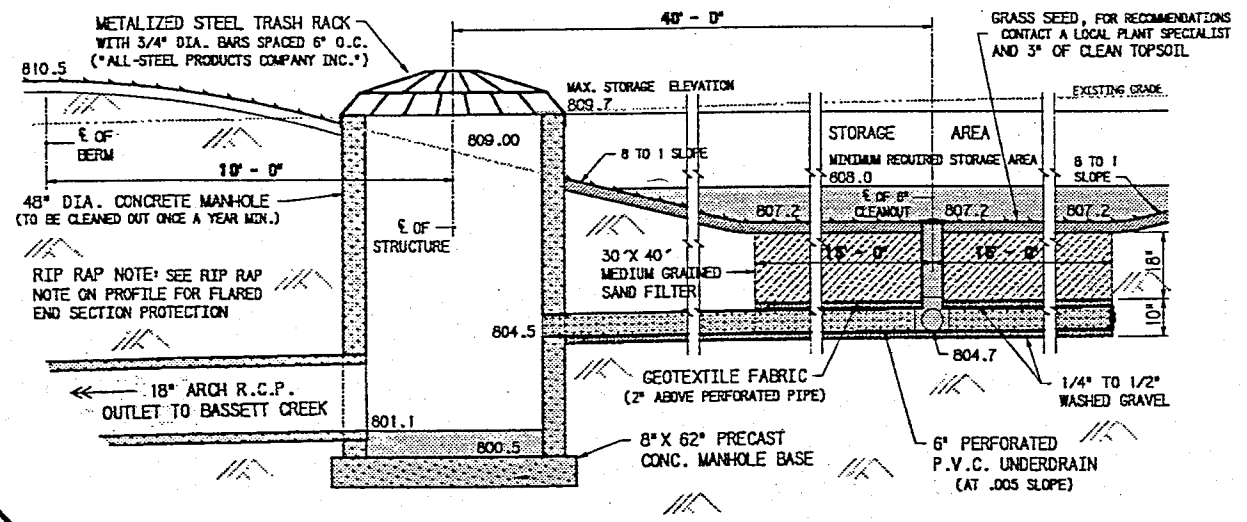

UNDERDRAIN OVERFLOW STRUCTURE

LOOKING EAST - SCALE: 1/2" = 1'- 0"

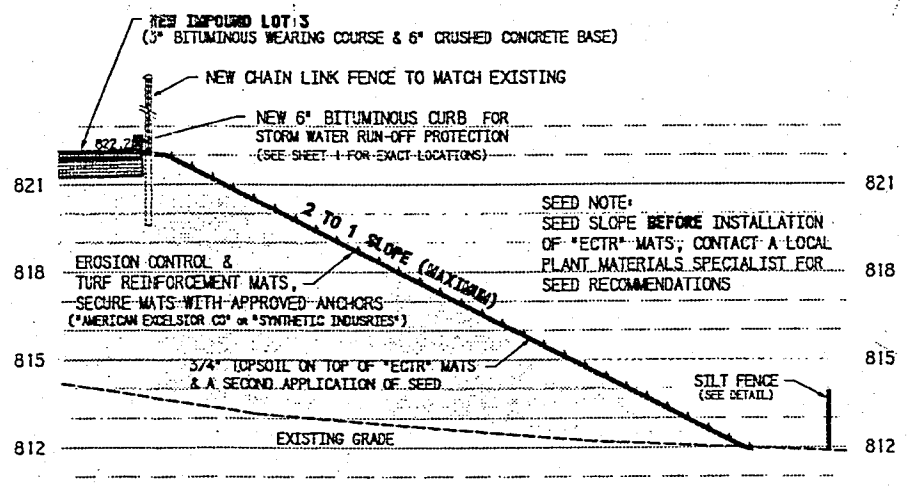

SLOPE STABILIZATION DETAIL

SCALE: 1" = 30'

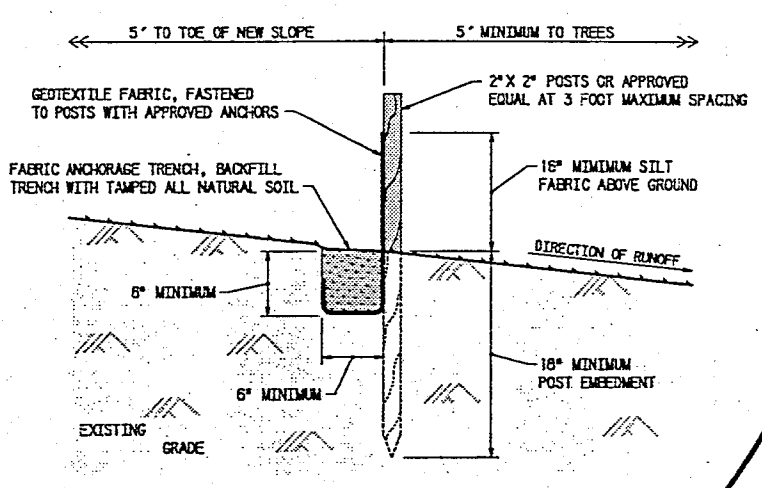

SILT FENCE DETAIL

NO SCALE

PREPARED BY: MINNEAPOLIS PUBLIC WORKS,
SEWER PLANNING & DESIGN DIVISION
DETAILS DESIGNED & DRAWN BY JTN R.

Appendix B

Site Photographs

Photograph #1
Date: March 2, 2000.
Direction: Facing East.
Subject: View of the Lot 1 and Lot 2 at the ***Site***.

Photograph #2
Date: March 2, 2000.
Direction: Facing East.
Subject: View of the Irving Avenue Dump with the Impound Lot located beyond.

Photograph #3
Date: March 2, 2000.
Subject: View of one of the seeps located along the bank of Bassett Creek.