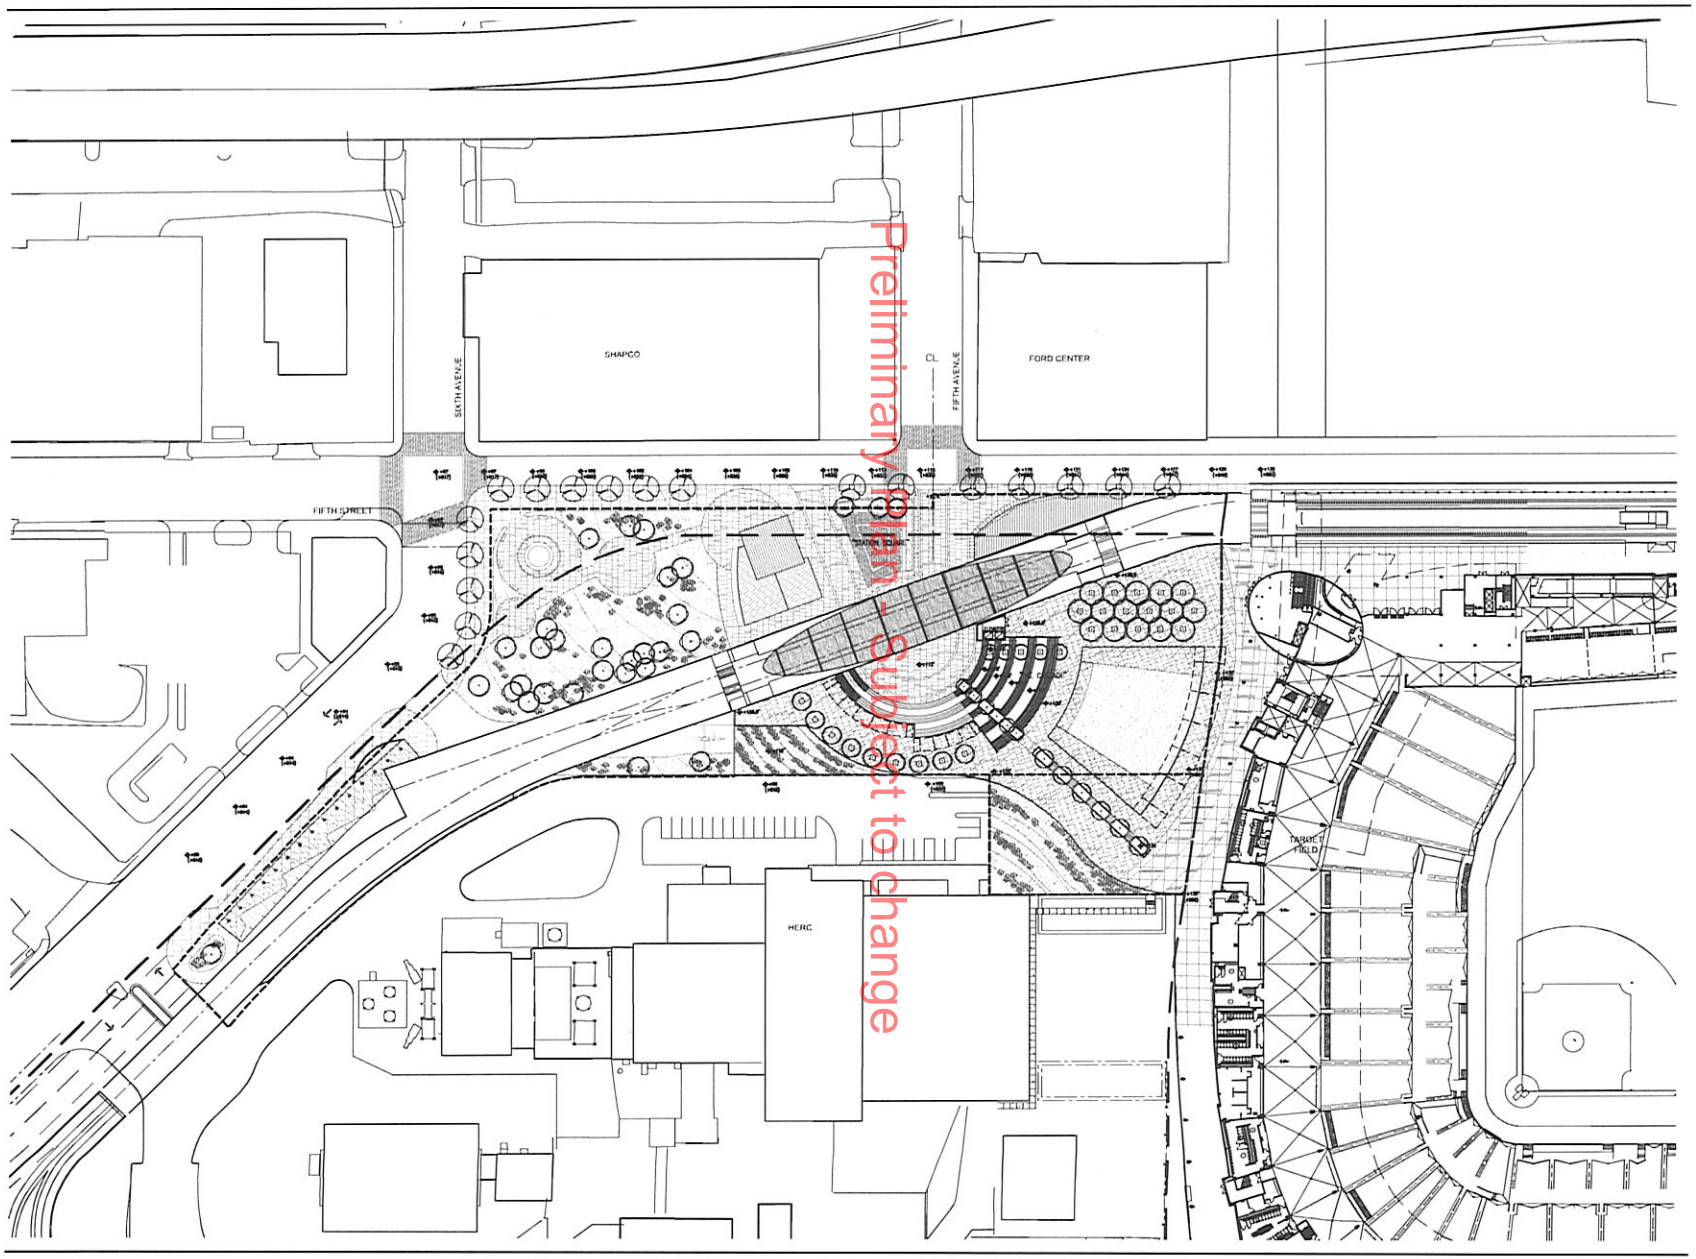

Preliminary Form - Subject to change

NO.	DATE	REVISION
	8/2/2012	MINNEAPOLIS COMMITTEE OF THE WHOLE SUBMISSION

SEAL

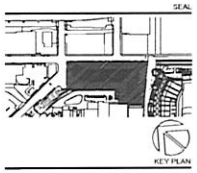

ARCHITECT:

EE&K a Perkins Eastman company

115 FIFTH AVENUE
NEW YORK, NY 10003
T. 212.353.7200
F. 212.353.7200

CLIENT:
HENNEPIN COUNTY
GOVERNMENT CENTER, A-1730
300 SOUTH SIXTH STREET
MINNEAPOLIS, MN 55487-0175

DESIGN BUILD CONTRACTOR:
KNUTSON
5500 WAYZATA BOULEVARD, SUITE 300
MINNEAPOLIS, MN 55416

M.E.P. ENGINEER:
MICHAUD COOLEY ERICKSON
1200 METROPOLITAN CENTRE
333 SOUTH SEVENTH STREET
MINNEAPOLIS, MN 55402

LANDSCAPE ARCHITECT:
OLIN
PUBLIC LEDGER BUILDING, SUITE 1123
150 SOUTH INDEPENDENCE MALL WEST
PHILADELPHIA, PA 19106

STRUCTURAL ENGINEER:
PALANISAMI & ASSOCIATES, INC.
5661 INTERNATIONAL PARKWAY
MINNEAPOLIS, MN 55428

CIVIL ENGINEERING:
SEH
3535 VADNAIS CENTER DRIVE
SAINT PAUL, MN 55110

LRT CONSULTANT:
SYSTRA
1600 MARKET STREET, SUITE 1310
PHILADELPHIA, PA 19103

TRANSPORTATION INFRASTRUCTURE ENGINEER:
TKDA
444 CEDAR STREET, SUITE 1500
SAINT PAUL, MN 55101

PROJECT TITLE:

The Interchange
connecting people and places

Minneapolis, MN

PROJECT No:

DRAWING TITLE:

ARCHITECTURAL SITE PLAN

SCALE: 1/32"=1'-0"

A-100

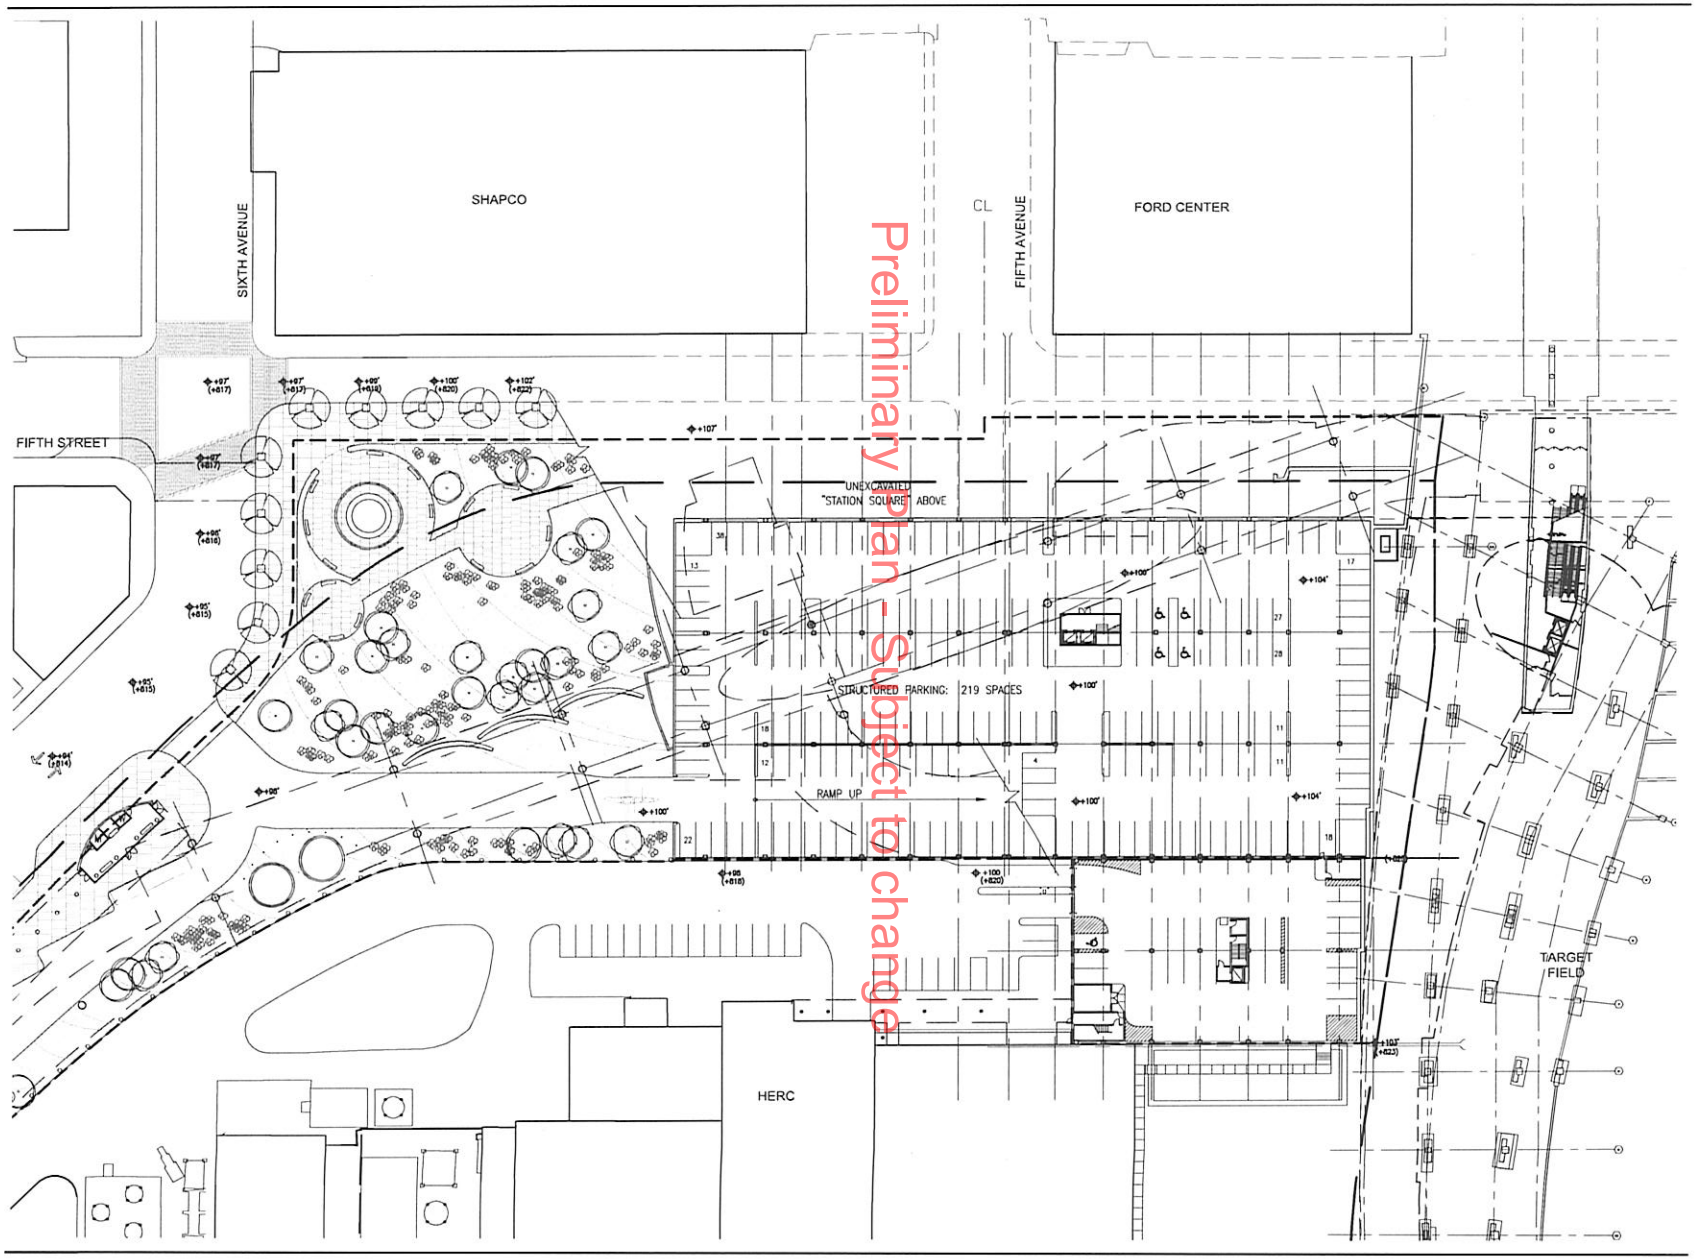

NO.	DATE	REVISION
	6/2/2012	MINNEAPOLIS COMMITTEE OF THE WHOLE SUBMISSION

SEAL

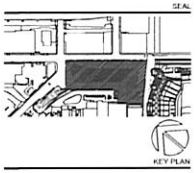

ARCHITECT:

EE&K a Perkins Eastman company
115 FIFTH AVENUE
NEW YORK, NY 10003
T. 212.353.7200
F. 212.353.7200

CLIENT:
HENNEPIN COUNTY
GOVERNMENT CENTER, A-1730
300 SOUTH SIXTH STREET
MINNEAPOLIS, MN 55487-0175

DESIGN BUILD CONTRACTOR:
KNUTSON
5500 WAYZATA BOULEVARD, SUITE 300
MINNEAPOLIS, MN 55416

M.E.P. ENGINEER:
MICHAUD COOLEY ERICKSON
1200 METROPOLITAN CENTRE
333 SOUTH SEVENTH STREET
MINNEAPOLIS, MN 55402

LANDSCAPE ARCHITECT:
OLIN
PUBLIC LEDGER BUILDING, SUITE 1123
150 SOUTH INDEPENDENCE MALL WEST
PHILADELPHIA, PA 19106

STRUCTURAL ENGINEER:
PALANISAMI & ASSOCIATES, INC.
5661 INTERNATIONAL PARKWAY
MINNEAPOLIS, MN 55428

CIVIL ENGINEERING:
SEH
3535 VADNAIS CENTER DRIVE
SAINT PAUL, MN 55110

LRT CONSULTANT:
SYSTRA
1600 MARKET STREET, SUITE 1310
PHILADELPHIA, PA 19103

TRANSPORTATION INFRASTRUCTURE ENGINEER:
TKDA
444 CEDAR STREET, SUITE 1500
SAINT PAUL, MN 55101

PROJECT TITLE:

The Interchange
connecting people and places

Minneapolis, MN

PROJECT No:

DRAWING TITLE:

LOWER LEVEL PLAN

SCALE: 1/32"=1'-0"

A-101

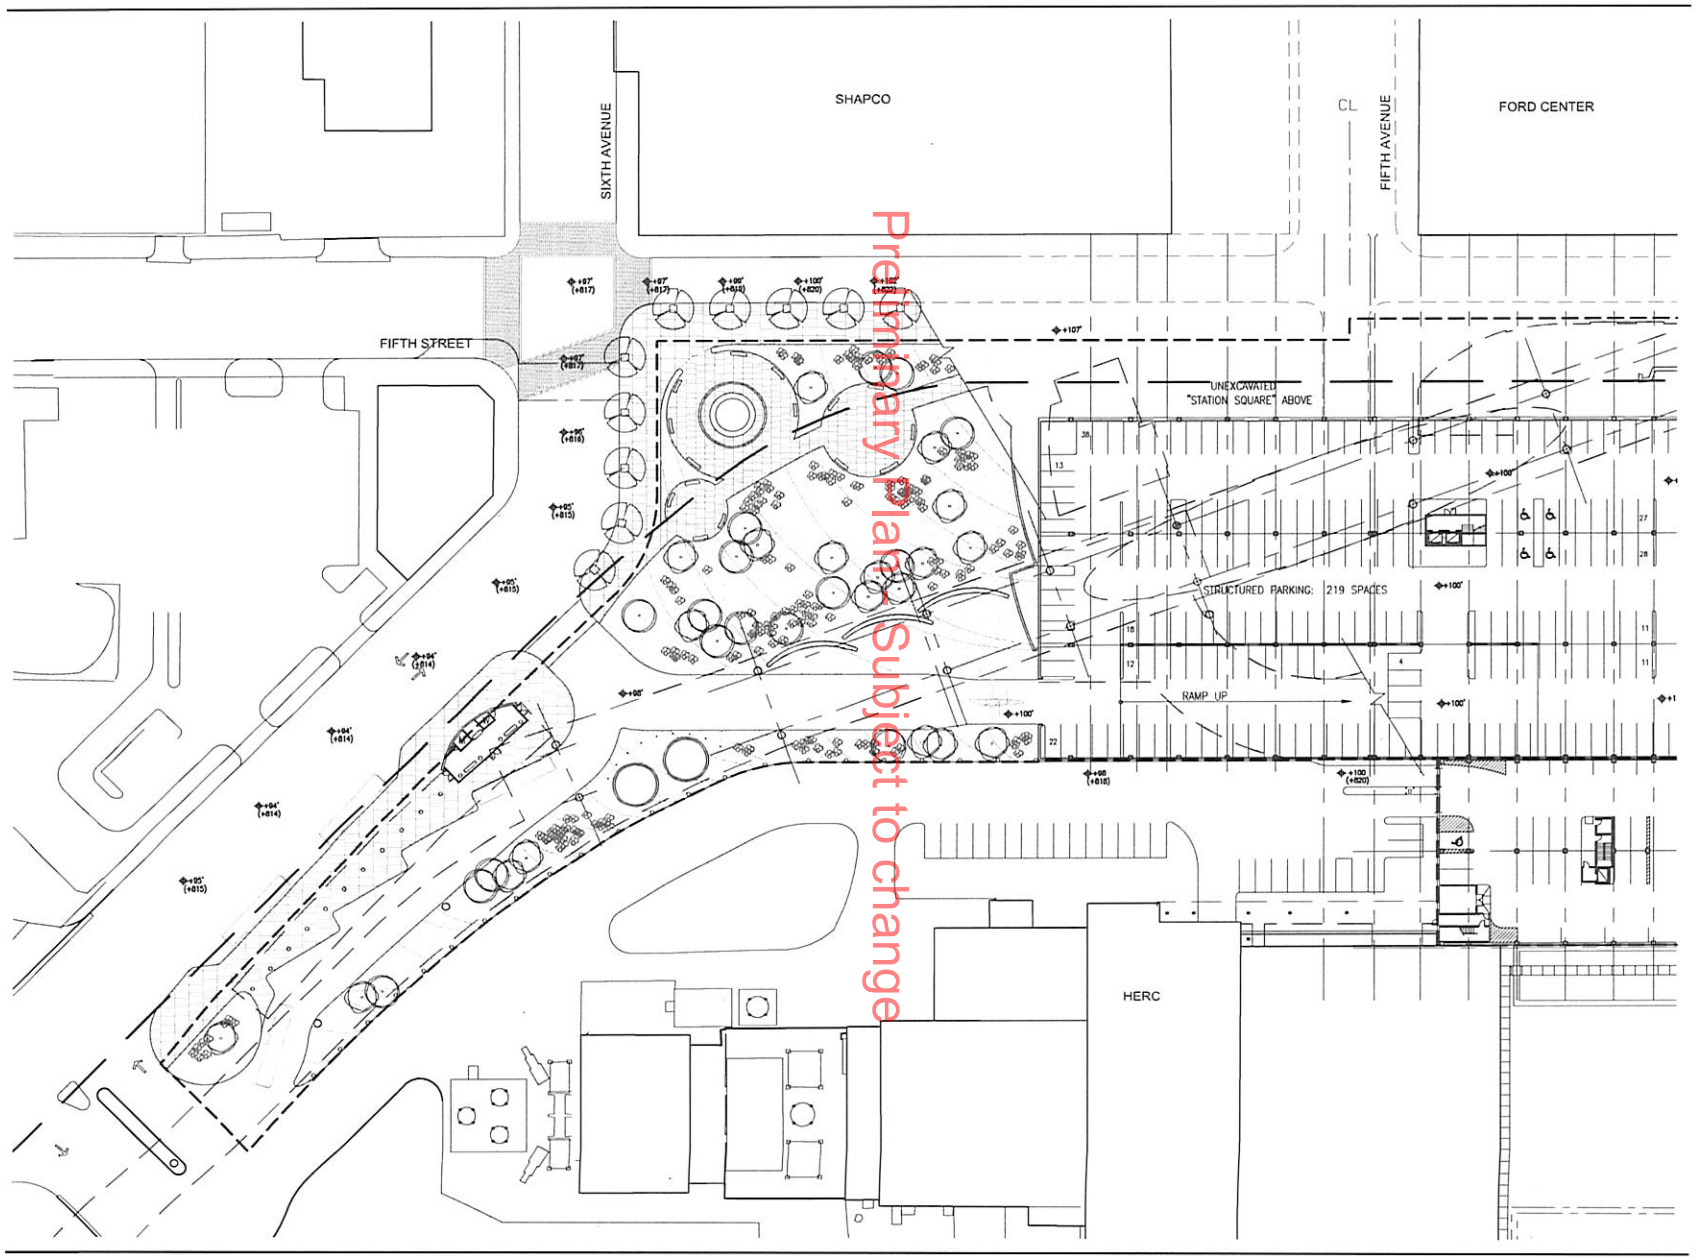

NO.	DATE	REVISION
	9/3/2012	MINNEAPOLIS COMMITTEE OF THE WHOLE SUBMISSION

SEAL

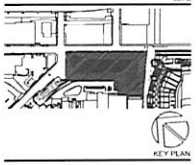

KEY PLAN

ARCHITECT:

EE&K a Perkins Eastman company
115 FIFTH AVENUE
NEW YORK, NY 10003
T. 212.353.7266
F. 212.353.7266

CLIENT:
HENNEPIN COUNTY
GOVERNMENT CENTER, A-1730
300 SOUTH SIXTH STREET
MINNEAPOLIS, MN 55487-0175

DESIGN BUILD CONTRACTOR:
KRUTSON
5500 WAYZATA BOULEVARD, SUITE 300
MINNEAPOLIS, MN 55416

M.E.P. ENGINEER:
MICHAUD COOLEY ERICKSON
1200 METROPOLITAN CENTRE
333 SOUTH SEVENTH STREET
MINNEAPOLIS, MN 55402

LANDSCAPE ARCHITECT:
OLIN
PUBLIC LEDGER BUILDING, SUITE 1123
150 SOUTH INDEPENDENCE MALL WEST
PHILADELPHIA, PA 19106

STRUCTURAL ENGINEER:
PALANISAMI & ASSOCIATES, INC.
5661 INTERNATIONAL PARKWAY
MINNEAPOLIS, MN 55428

CIVIL ENGINEERING:
BEH
3535 VADNAIS CENTER DRIVE
SAINT PAUL, MN 55110

LRT CONSULTANT:
SYSTRA
1600 MARKET STREET, SUITE 1310
PHILADELPHIA, PA 19103

TRANSPORTATION INFRASTRUCTURE ENGINEER:
TKDA
444 CEDAR STREET, SUITE 1500
SAINT PAUL, MN 55101

PROJECT TITLE:

The Interchange
CONNECTING PEOPLE AND PLACES

Minneapolis, MN

PROJECT No:

DRAWING TITLE:

LOWER LEVEL - BUS DROP-OFF

SCALE: 1/32"=1'-0"

A-101 B

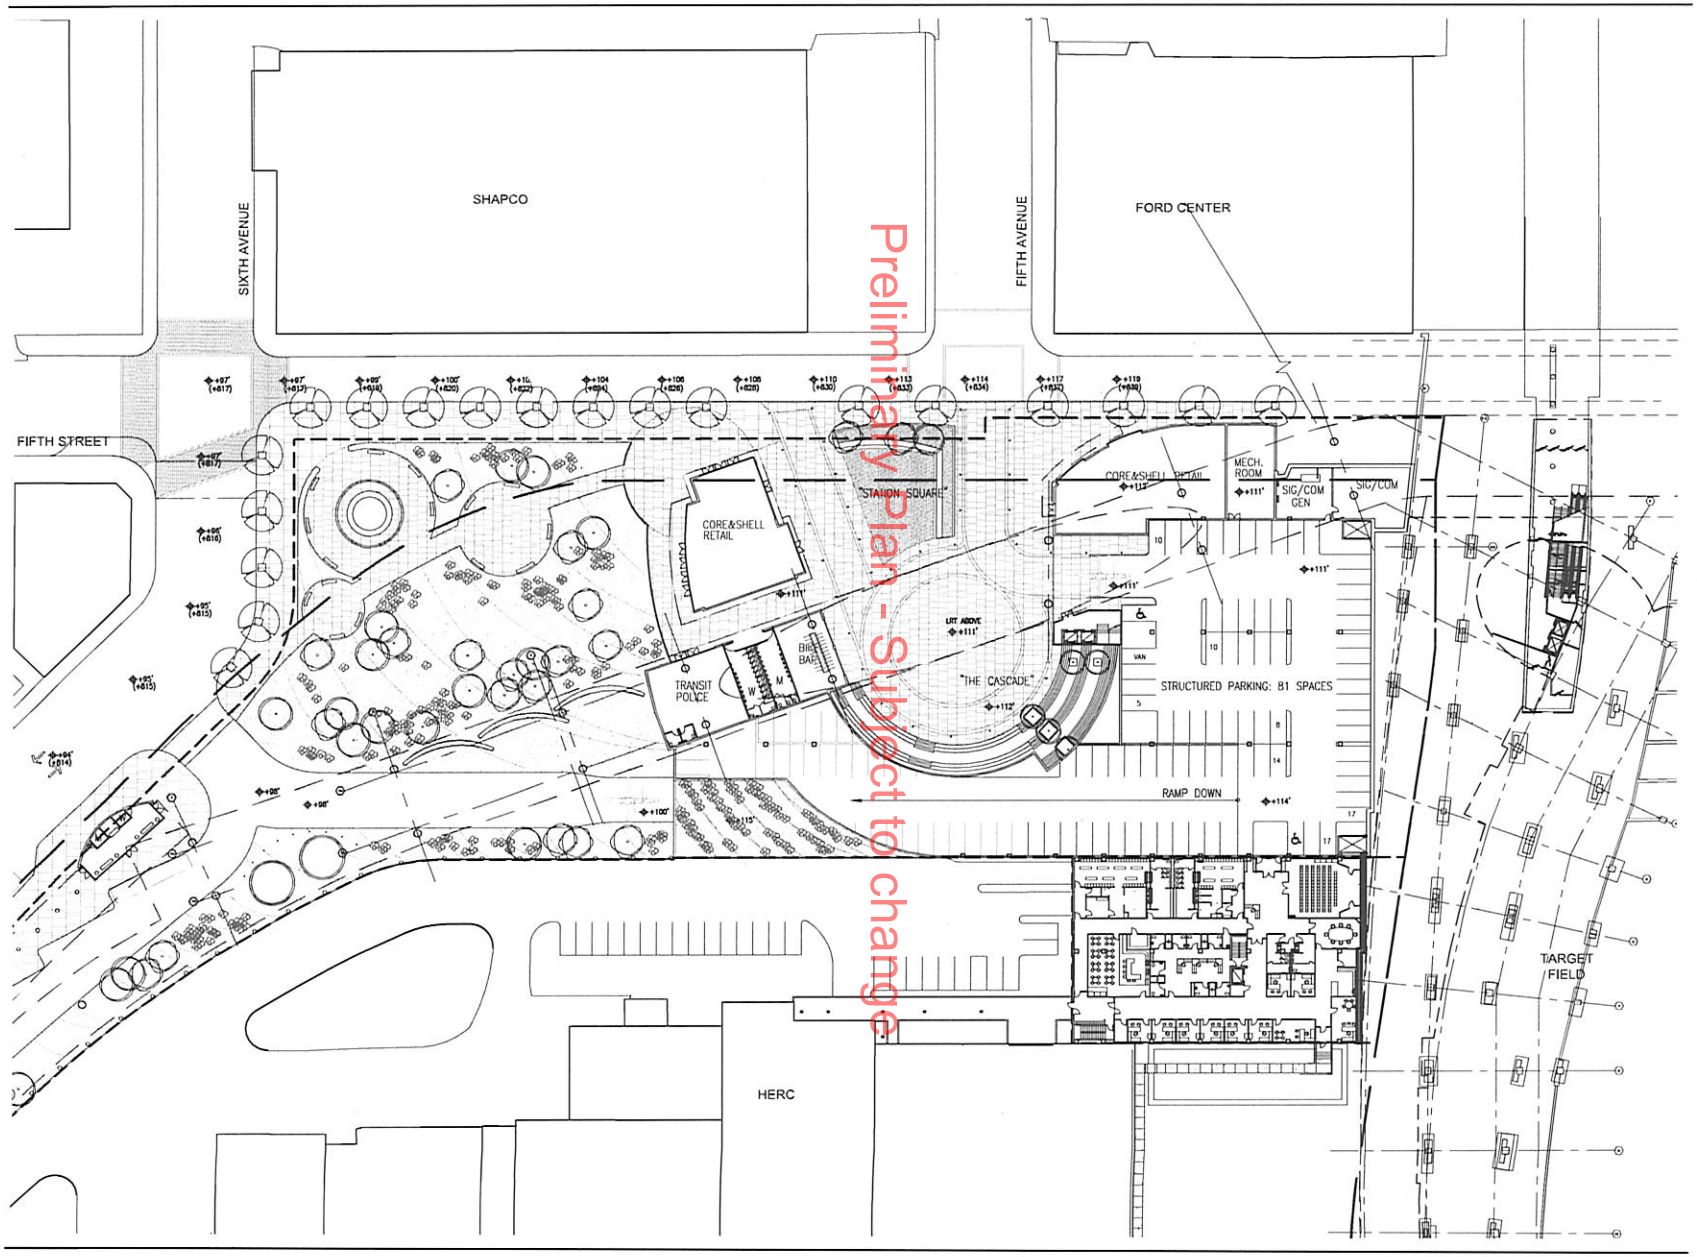

Preliminary Plan - Subject to change

NO.	DATE	REVISION
	8/3/2012	MINNEAPOLIS COMMITTEE OF THE WHOLE SUBMISSION

SEAL

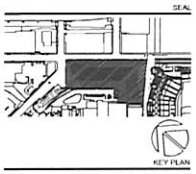

KEY PLAN

ARCHITECT:

EE&K a Perkins Eastman company

115 FIFTH AVENUE
NEW YORK, NY 10003
T. 212.353.7200
F. 212.353.7200

CLIENT:
HENNEPIN COUNTY
GOVERNMENT CENTER, A-1730
300 SOUTH SIXTH STREET
MINNEAPOLIS, MN 55487-0175

DESIGN BUILD CONTRACTOR:
KNUTSON
5500 WAYZATA BOULEVARD, SUITE 300
MINNEAPOLIS, MN 55416

M.E.P. ENGINEER:
MICHAUD COOLEY ERICKSON
1200 METROPOLITAN CENTRE
333 SOUTH SEVENTH STREET
MINNEAPOLIS, MN 55402

LANDSCAPE ARCHITECT:
OLIN
PUBLIC LEDGER BUILDING, SUITE 1123
150 SOUTH INDEPENDENCE MALL WEST
PHILADELPHIA, PA 19106

STRUCTURAL ENGINEER:
PALANDSAMI & ASSOCIATES, INC.
5601 INTERNATIONAL PARKWAY
MINNEAPOLIS, MN 55428

CIVIL ENGINEERING:
SEH
3535 VADNAIS CENTER DRIVE
SAINT PAUL, MN 55110

LRT CONSULTANT:
SYSTRA
1600 MARKET STREET, SUITE 1310
PHILADELPHIA, PA 19103

TRANSPORTATION INFRASTRUCTURE ENGINEER:
TKDA
444 CEDAR STREET, SUITE 1500
SAINT PAUL, MN 55101

PROJECT TITLE:

The Interchange
connecting people and places

Minneapolis, MN

PROJECT No:

DRAWING TITLE:

SECOND LEVEL PLAN

SCALE: 1/32"=1'-0"

A-102

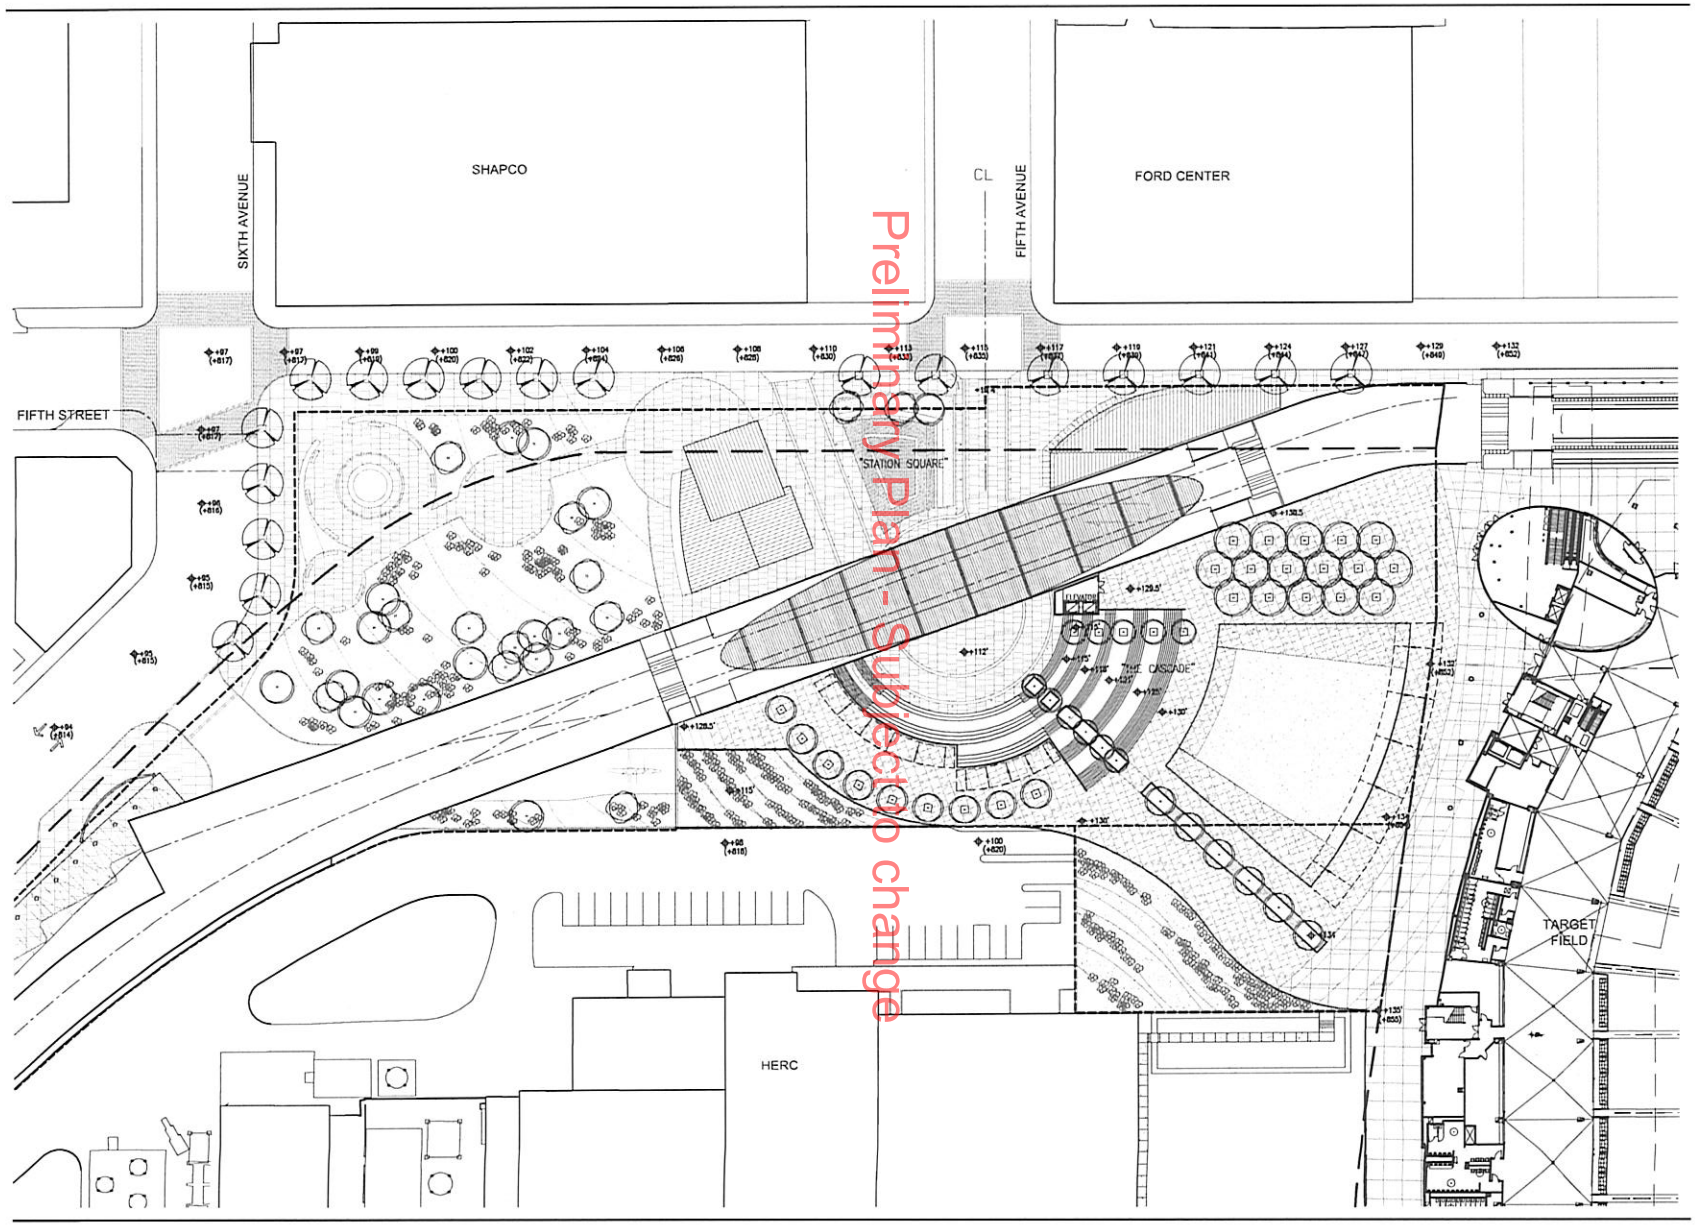

Preliminary Plan - Subject to change

NO.	DATE	REVISION
	9/22/2012	MINNEAPOLIS COMMITTEE OF THE WHOLE SUBMISSION

SEAL

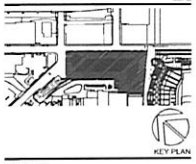

KEY PLAN

ARCHITECT:

EE&K a Perkins Eastman company

115 FIFTH AVENUE
NEW YORK, NY 10003
T: 212.353.7200
F: 212.353.7200

CLIENT:
HENNEPIN COUNTY
GOVERNMENT CENTER, A-1730
300 SOUTH SIXTH STREET
MINNEAPOLIS, MN 55487-0175

DESIGN BUILD CONTRACTOR:
KNUTSON
5500 WAYZATA BOULEVARD, SUITE 300
MINNEAPOLIS, MN 55416

M.E.P. ENGINEER:
MICHAUD COOLEY ERICKSON
1200 METROPOLITAN CENTRE
333 SOUTH SEVENTH STREET
MINNEAPOLIS, MN 55402

LANDSCAPE ARCHITECT:
OLIN
PUBLIC LEDGER BUILDING, SUITE 1123
150 SOUTH INDEPENDENCE MALL WEST
PHILADELPHIA, PA 19106

STRUCTURAL ENGINEER:
PALANDARI & ASSOCIATES, INC.
5661 INTERNATIONAL PARKWAY
MINNEAPOLIS, MN 55428

CIVIL ENGINEERING:
SEH
3535 VADNAIS CENTER DRIVE
SAINT PAUL, MN 55110

LRT CONSULTANT:
SYSTRA
1600 MARKET STREET, SUITE 1310
PHILADELPHIA, PA 19103

TRANSPORTATION INFRASTRUCTURE ENGINEER:
TKDA
444 CEDAR STREET, SUITE 1500
SAINT PAUL, MN 55101

PROJECT TITLE:

The Interchange
connecting people and places

Minneapolis, MN

PROJECT No:

DRAWING TITLE:

PLAZA LEVEL PLAN

SCALE: 1/32"=1'-0"

A-103

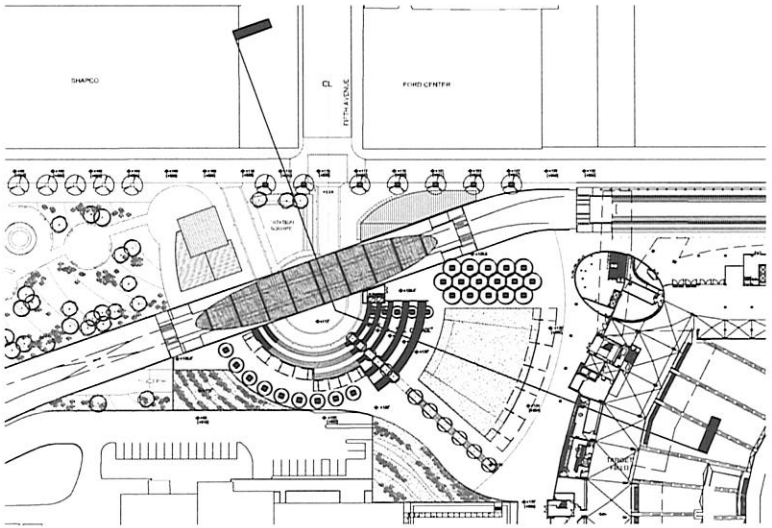

2 A105 **KEY PLAN**
SCALE: 1/64" = 1'

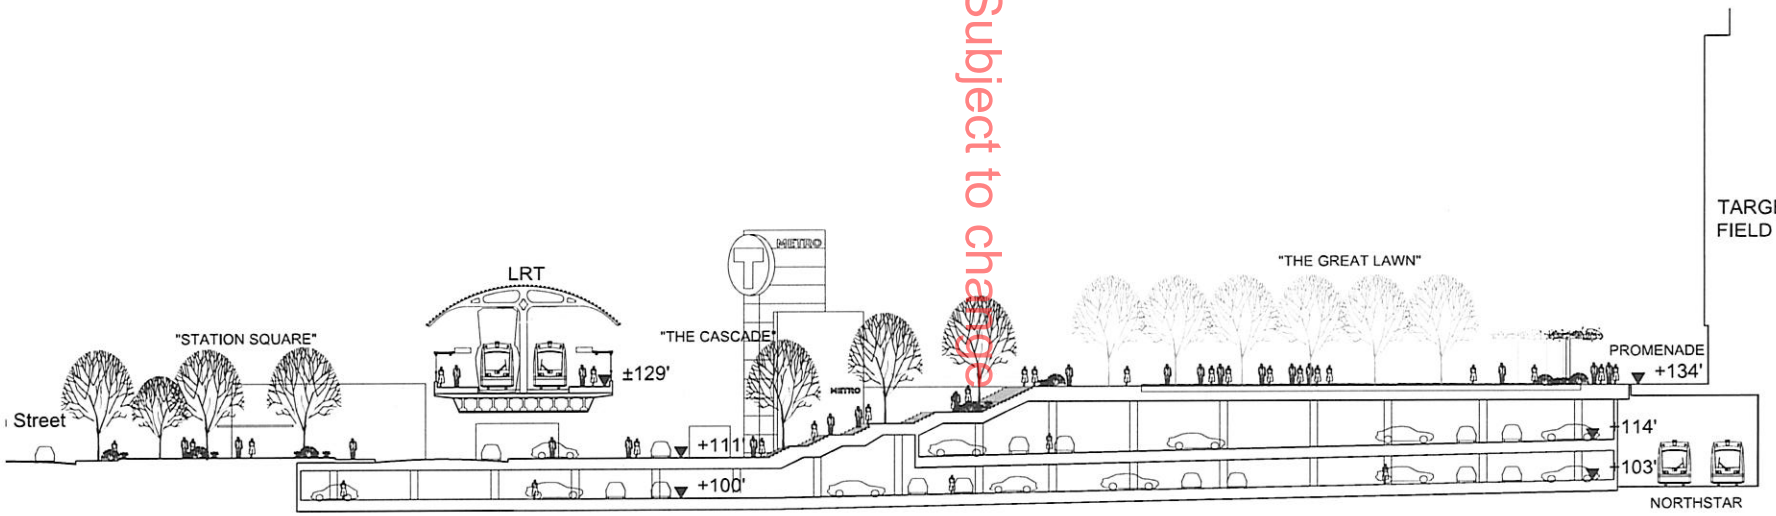

1 A105 **SECTION**
SCALE: 1/16" = 1'-0"

Preliminary Plan - Subject to change

NO.	DATE	REVISION
	8/2/2012	MINNEAPOLIS COMMITTEE OF THE WHOLE SUBMISSION

SEAL

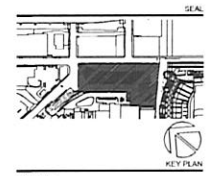

ARCHITECT:

EE&K a Perkins Eastman company
115 FIFTH AVENUE
NEW YORK, NY 10003
T. 212.353.7200
F. 212.353.7200

CLIENT:
HENNEPIN COUNTY
GOVERNMENT CENTER, A-1730
300 SOUTH SIXTH STREET
MINNEAPOLIS, MN 55487-0175

DESIGN BUILD CONTRACTOR:
KNUTSON
5500 WAYZATA BOULEVARD, SUITE 300
MINNEAPOLIS, MN 55416

M.E.P. ENGINEER:
MICHAUD COOLEY ERICKSON
1200 METROPOLITAN CENTRE
333 SOUTH SEVENTH STREET
MINNEAPOLIS, MN 55402

LANDSCAPE ARCHITECT:
OLIN
PUBLIC LEDGER BUILDING, SUITE 1123
150 SOUTH INDEPENDENCE MALL WEST
PHILADELPHIA, PA 19106

STRUCTURAL ENGINEER:
PALANISAMI & ASSOCIATES, INC.
5661 INTERNATIONAL PARKWAY
MINNEAPOLIS, MN 55428

CIVIL ENGINEERING:
SEH
3535 VAGNAIS CENTER DRIVE
SAINT PAUL, MN 55110

LRT CONSULTANT:
SYSTRA
1600 MARKET STREET, SUITE 1310
PHILADELPHIA, PA 19103

TRANSPORTATION INFRASTRUCTURE ENGINEER:
TKDA
444 CEDAR STREET, SUITE 1500
SAINT PAUL, MN 55101

PROJECT TITLE:

The Interchange
connecting people and places

Minneapolis, MN

PROJECT No:

DRAWING TITLE:

BUILDING SECTION

SCALE: 1/32"=1'-0"

A-104

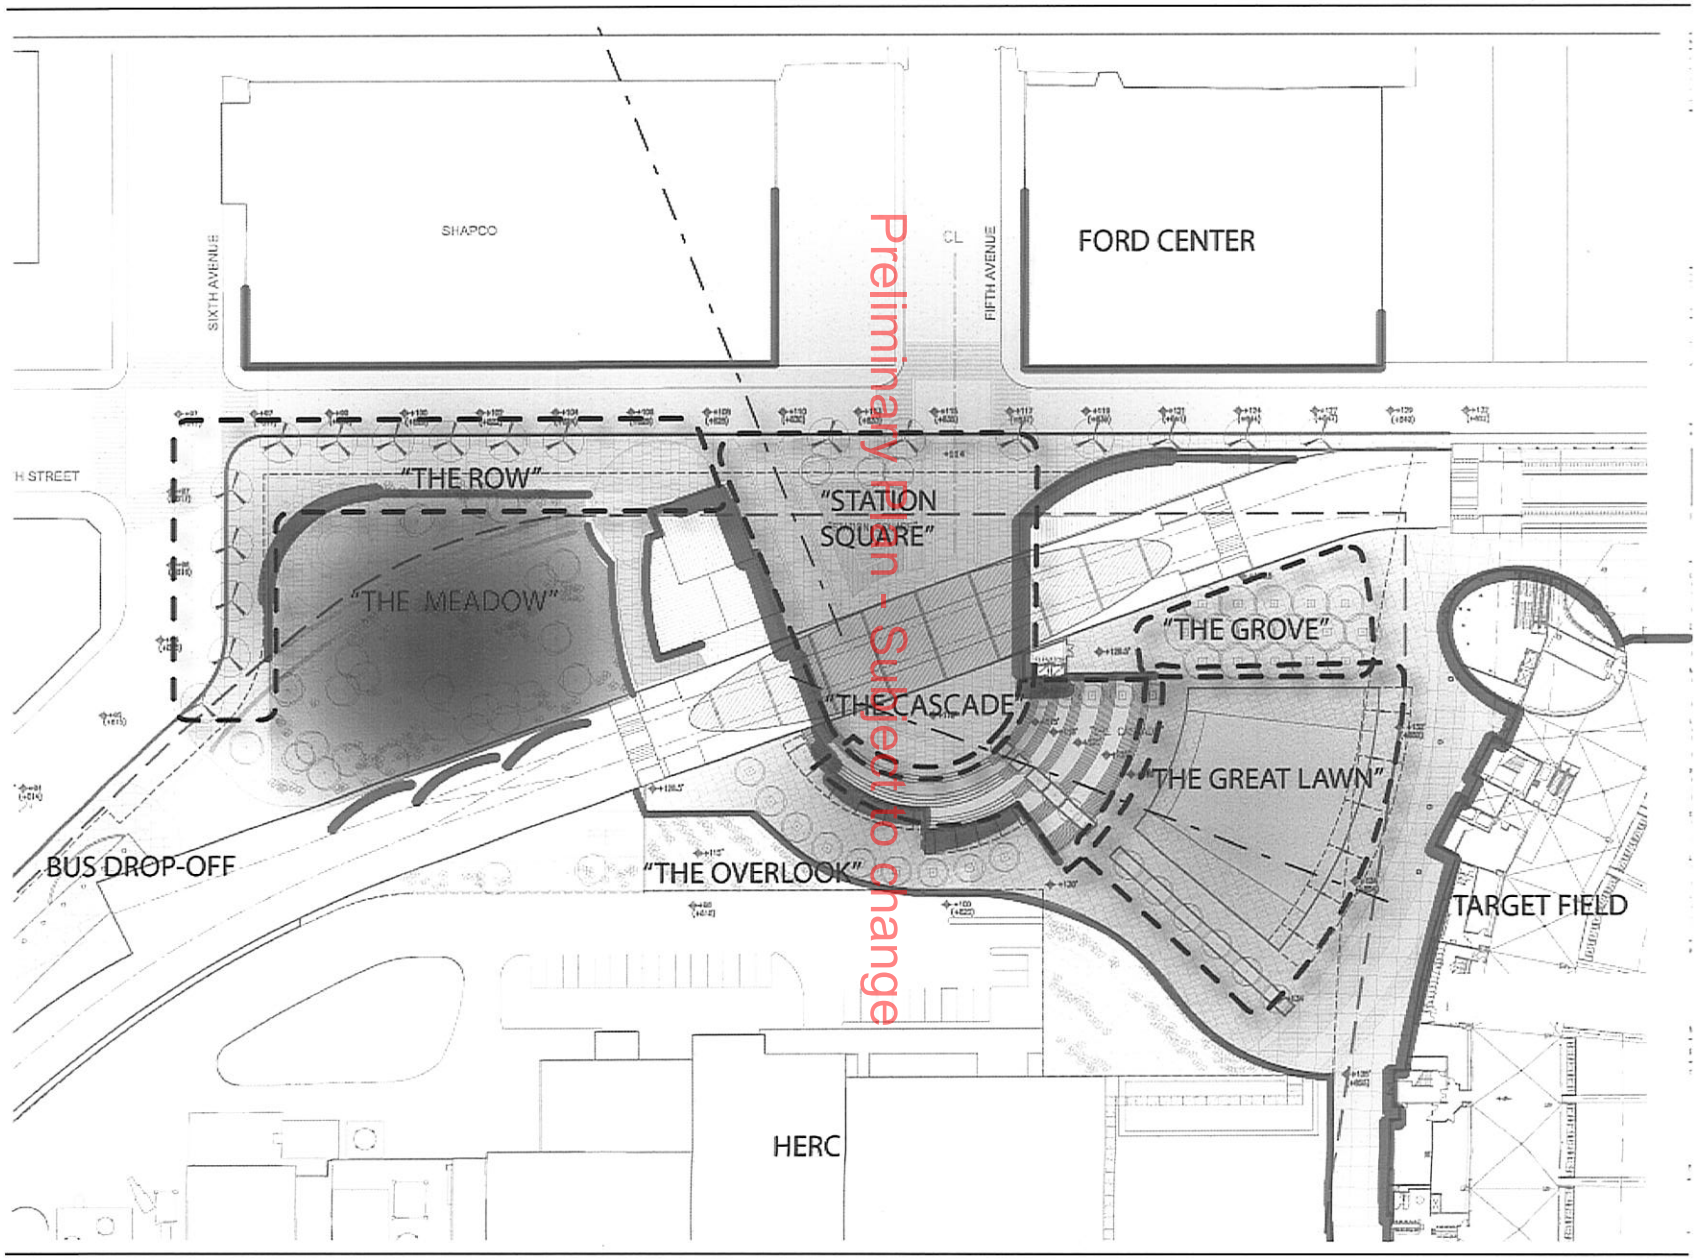

NO.	DATE	REVISION
	8/2/2012	MINNEAPOLIS COMMITTEE OF THE WHOLE SUBMISSION

SEAL

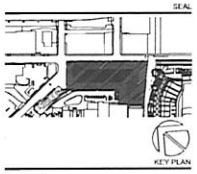

KEY PLAN

ARCHITECT:

EE&K a Perkins Eastman company
115 FIFTH AVENUE
NEW YORK, NY 10003
T. 212.353.7200
F. 212.353.7200

CLIENT:
HENNEPIN COUNTY
GOVERNMENT CENTER, A-1730
300 SOUTH SIXTH STREET
MINNEAPOLIS, MN 55487-0175

DESIGN BUILD CONTRACTOR:
KNUTSON
5500 WAYZATA BOULEVARD, SUITE 350
MINNEAPOLIS, MN 55416

M.E.P. ENGINEER:
MICHAUD COOLEY ERICKSON
1200 METROPOLITAN CENTRE
333 SOUTH SEVENTH STREET
MINNEAPOLIS, MN 55402

LANDSCAPE ARCHITECT:
OLIN
PUBLIC LEDGER BUILDING, SUITE 1123
150 SOUTH INDEPENDENCE MALL WEST
PHILADELPHIA, PA 19106

STRUCTURAL ENGINEER:
PALANDRANI & ASSOCIATES, INC.
5651 INTERNATIONAL PARKWAY
MINNEAPOLIS, MN 55428

CIVIL ENGINEERING:
SEH
3535 VADNAIS CENTER DRIVE
SAINT PAUL, MN 55110

LRT CONSULTANT:
SYSTRA
1600 MARKET STREET, SUITE 1310
PHILADELPHIA, PA 19103

TRANSPORTATION INFRASTRUCTURE ENGINEER:
TKDA
444 CEDAR STREET, SUITE 1500
SAINT PAUL, MN 55101

PROJECT TITLE:

The Interchange
connecting people and places

Minneapolis, MN

PROJECT No:

DRAWING TITLE:

KEY PLACES DIAGRAM

SCALE: 1/32"=1'-0"

A-200

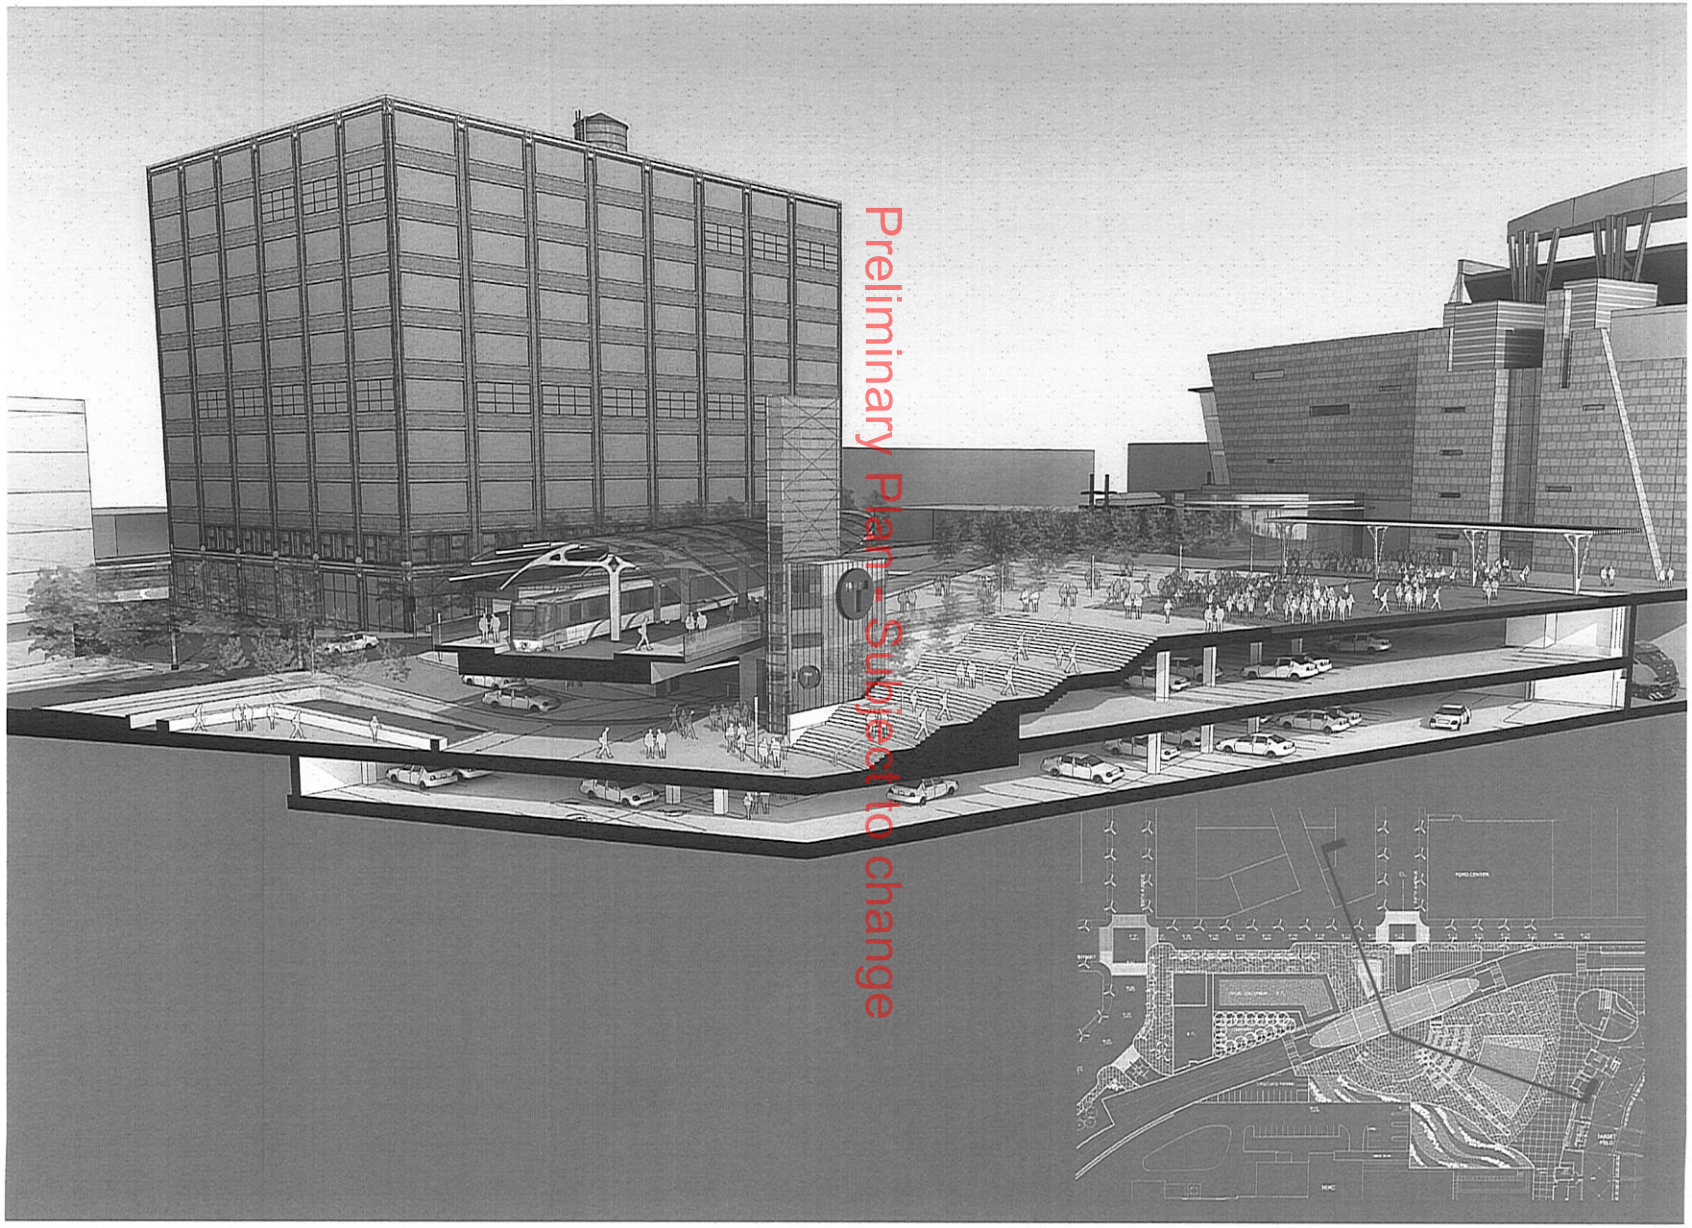

Preliminary Plan - Subject to change

NO.	DATE	REVISION
	9/2/2012	MINNEAPOLIS COMMITTEE OF THE WHOLE SUBMISSION

SEAL

KEY PLAN

ARCHITECT:

EE&K a Perkins Eastman company

115 FIFTH AVENUE
NEW YORK, NY 10003
T. 212.353.7200
F. 212.353.7250

CLIENT:
HENNEPIN COUNTY
GOVERNMENT CENTER, A-1730
300 SOUTH SIXTH STREET
MINNEAPOLIS, MN 55487-0175

DESIGN BUILD CONTRACTOR:
KRAUTSON
5500 WAYZATA BOULEVARD, SUITE 350
MINNEAPOLIS, MN 55416

M.E.P. ENGINEER:
MICHAUD COOLEY ERICKSON
1200 METROPOLITAN CENTRE
333 SOUTH SEVENTH STREET
MINNEAPOLIS, MN 55402

LANDSCAPE ARCHITECT:
OLIN
PUBLIC LEDGER BUILDING, SUITE 1123
150 SOUTH INDEPENDENCE MALL WEST
PHILADELPHIA, PA 19106

STRUCTURAL ENGINEER:
PALANISAMI & ASSOCIATES, INC.
5661 INTERNATIONAL PARKWAY
MINNEAPOLIS, MN 55428

CIVIL ENGINEERING:
BEH
3535 VADNAIS CENTER DRIVE
SAINT PAUL, MN 55110

LRT CONSULTANT:
SYSTRA
1600 MARKET STREET, SUITE 1310
PHILADELPHIA, PA 19103

TRANSPORTATION INFRASTRUCTURE ENGINEER:
TKDA
444 CEDAR STREET, SUITE 1500
SAINT PAUL, MN 55101

PROJECT TITLE:

The Interchange
connecting people and places

Minneapolis, MN

PROJECT No:

DRAWING TITLE:

CASCADE SECTION

SCALE: NTS

A-202