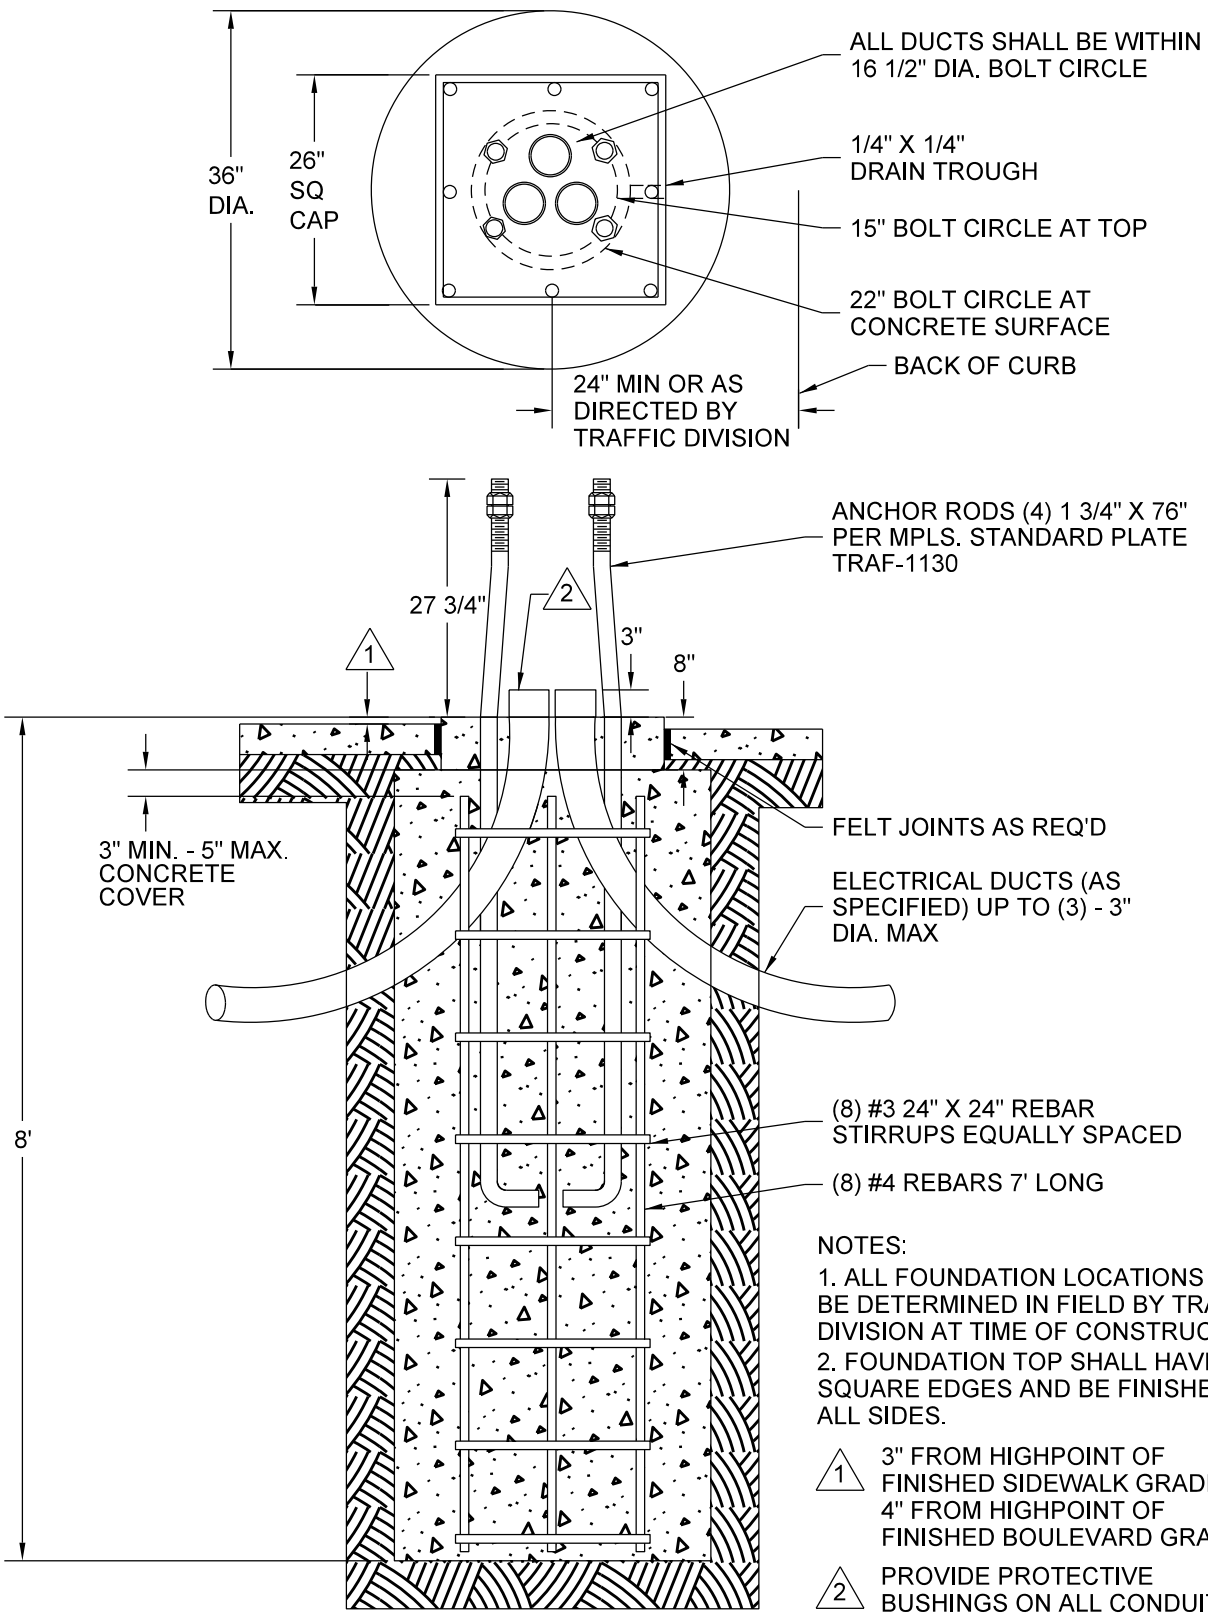

NOTES:

1. ALL FOUNDATION LOCATIONS SHALL BE DETERMINED IN FIELD BY TRAFFIC DIVISION AT TIME OF CONSTRUCTION.
2. FOUNDATION TOP SHALL HAVE SQUARE EDGES AND BE FINISHED ON ALL SIDES.

1 3" FROM HIGHPOINT OF FINISHED SIDEWALK GRADE, 4" FROM HIGHPOINT OF FINISHED BOULEVARD GRADE.

2 PROVIDE PROTECTIVE BUSHINGS ON ALL CONDUITS.

NO SCALE

Minneapolis Public Works	DRW: CLK	DATE: 6/9/15	FOUNDATION - SIGNAL OVERHEAD - MASTARM 26'+ TYPE "B" REFERENCE PLATE: TRAF-1130	STANDARD PLATE NO. TRAF-1074-R2
	APP: DRP	DATE: 6/9/15		