CITY OF MINNEAPOLIS BIKEWAYS MASTER PLAN

CITY COUNCIL, MAYOR, & MPRB APPROVED DECEMBER 2001
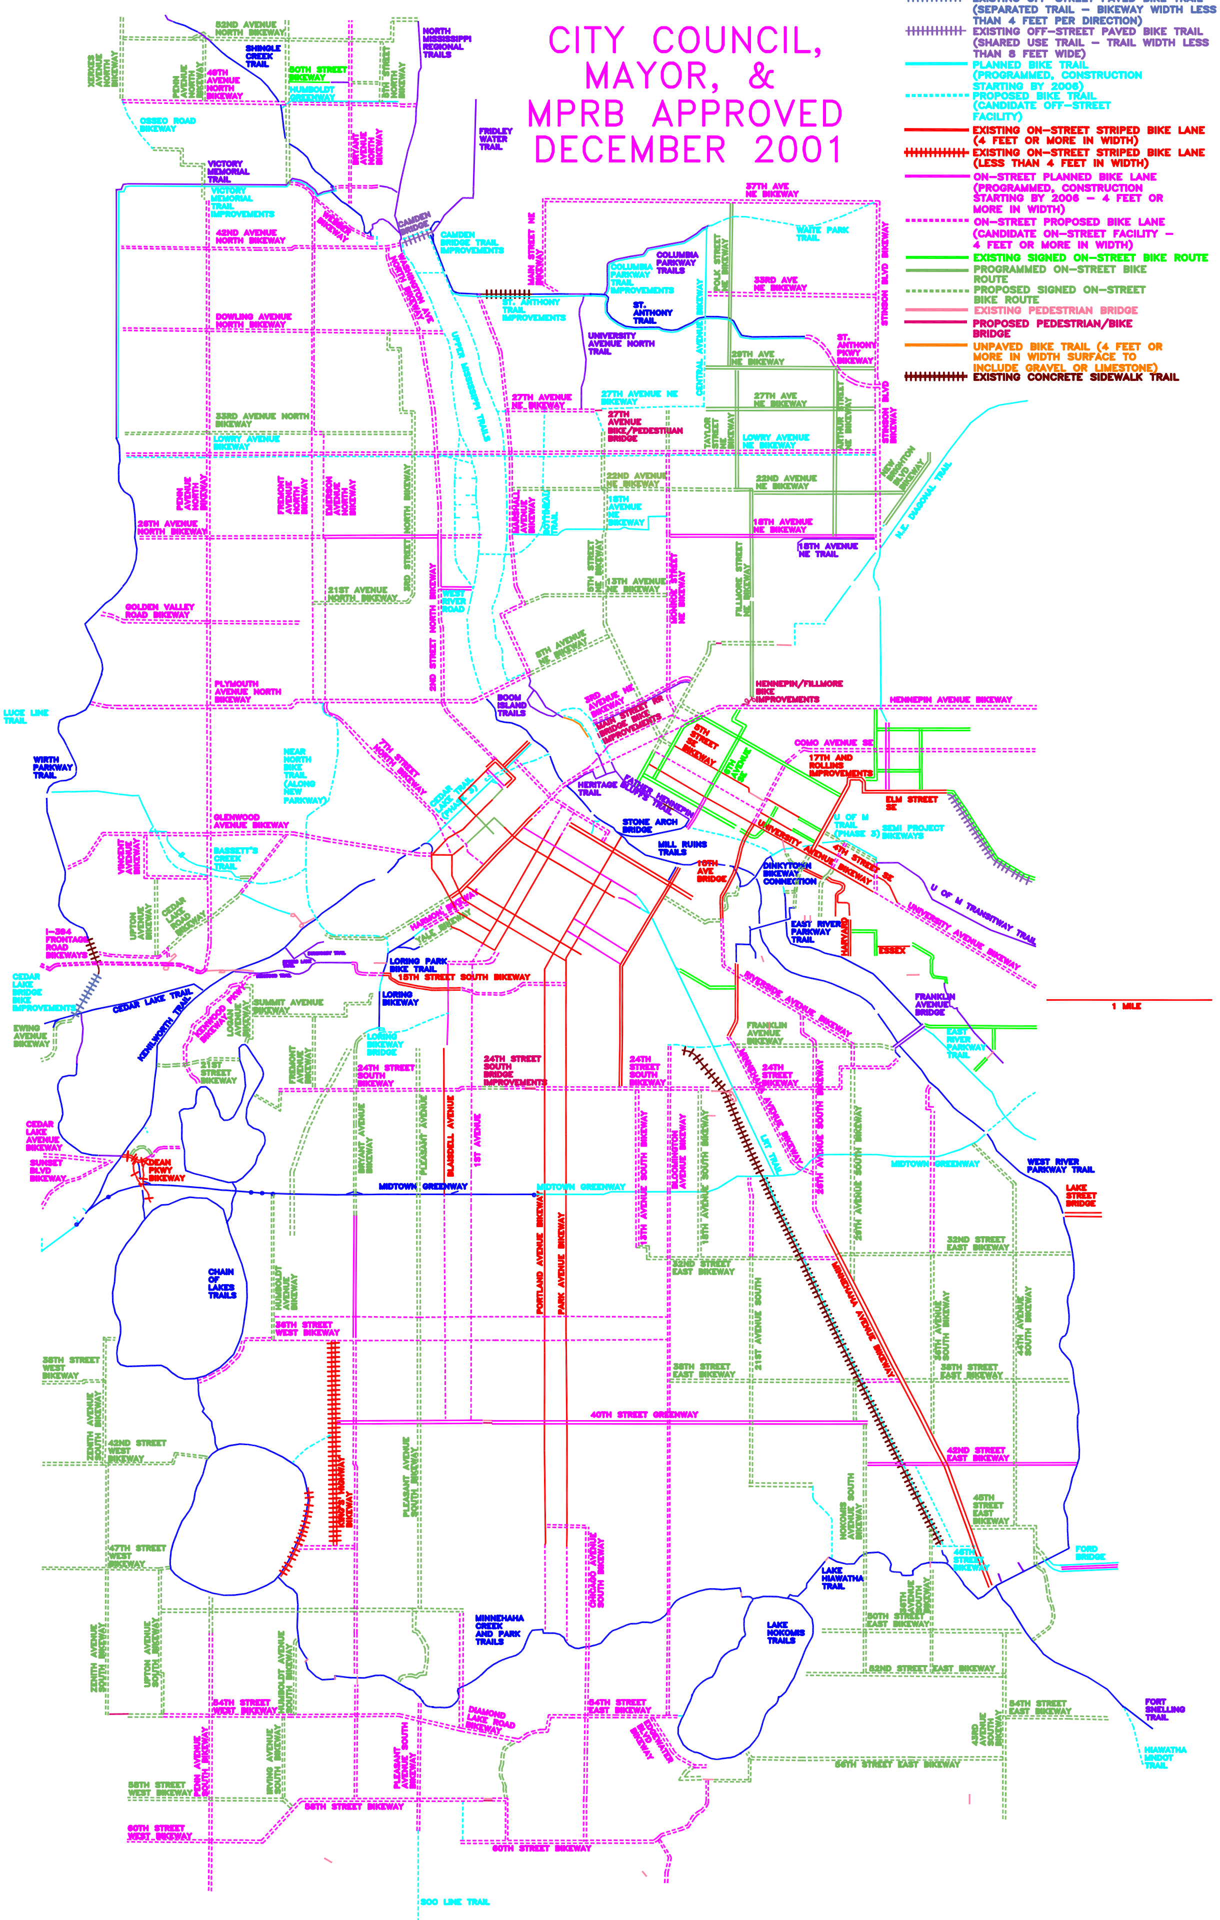
- EXISTING OFF-STREET PAVED BIKE TRAIL (BIKES AND PEDESTRIANS SEPARATED – BIKEWAY 4 FEET OR MORE PER DIRECTION)
- EXISTING OFF-STREET PAVED BIKE TRAIL (SHARED USE TRAIL – TRAIL 8 FEET OR MORE IN WIDTH)
- EXISTING OFF-STREET PAVED BIKE TRAIL (SEPARATED TRAIL – BIKEWAY WIDTH LESS THAN 4 FEET PER DIRECTION)
- EXISTING OFF-STREET PAVED BIKE TRAIL (SHARED USE TRAIL – TRAIL WIDTH LESS THAN 8 FEET WIDE)
- PLANNED BIKE TRAIL (PROGRAMMED, CONSTRUCTION STARTING BY 2006)
- PROPOSED BIKE TRAIL (CANDIDATE OFF-STREET FACILITY)
- EXISTING ON-STREET STRIPED BIKE LANE (4 FEET OR MORE IN WIDTH)
- EXISTING ON-STREET STRIPED BIKE LANE (LESS THAN 4 FEET IN WIDTH)
- ON-STREET PLANNED BIKE LANE (PROGRAMMED, CONSTRUCTION STARTING BY 2006 – 4 FEET OR MORE IN WIDTH)
- ON-STREET PROPOSED BIKE LANE (CANDIDATE ON-STREET FACILITY – 4 FEET OR MORE IN WIDTH)
- EXISTING SIGNED ON-STREET BIKE ROUTE
- PROGRAMMED ON-STREET BIKE ROUTE
- PROPOSED SIGNED ON-STREET BIKE ROUTE
- EXISTING PEDESTRIAN BRIDGE
- PROPOSED PEDESTRIAN/BIKE BRIDGE
- UNPAVED BIKE TRAIL (4 FEET OR MORE IN WIDTH SURFACE TO INCLUDE GRAVEL OR LIMESTONE)
- EXISTING CONCRETE SIDEWALK TRAIL