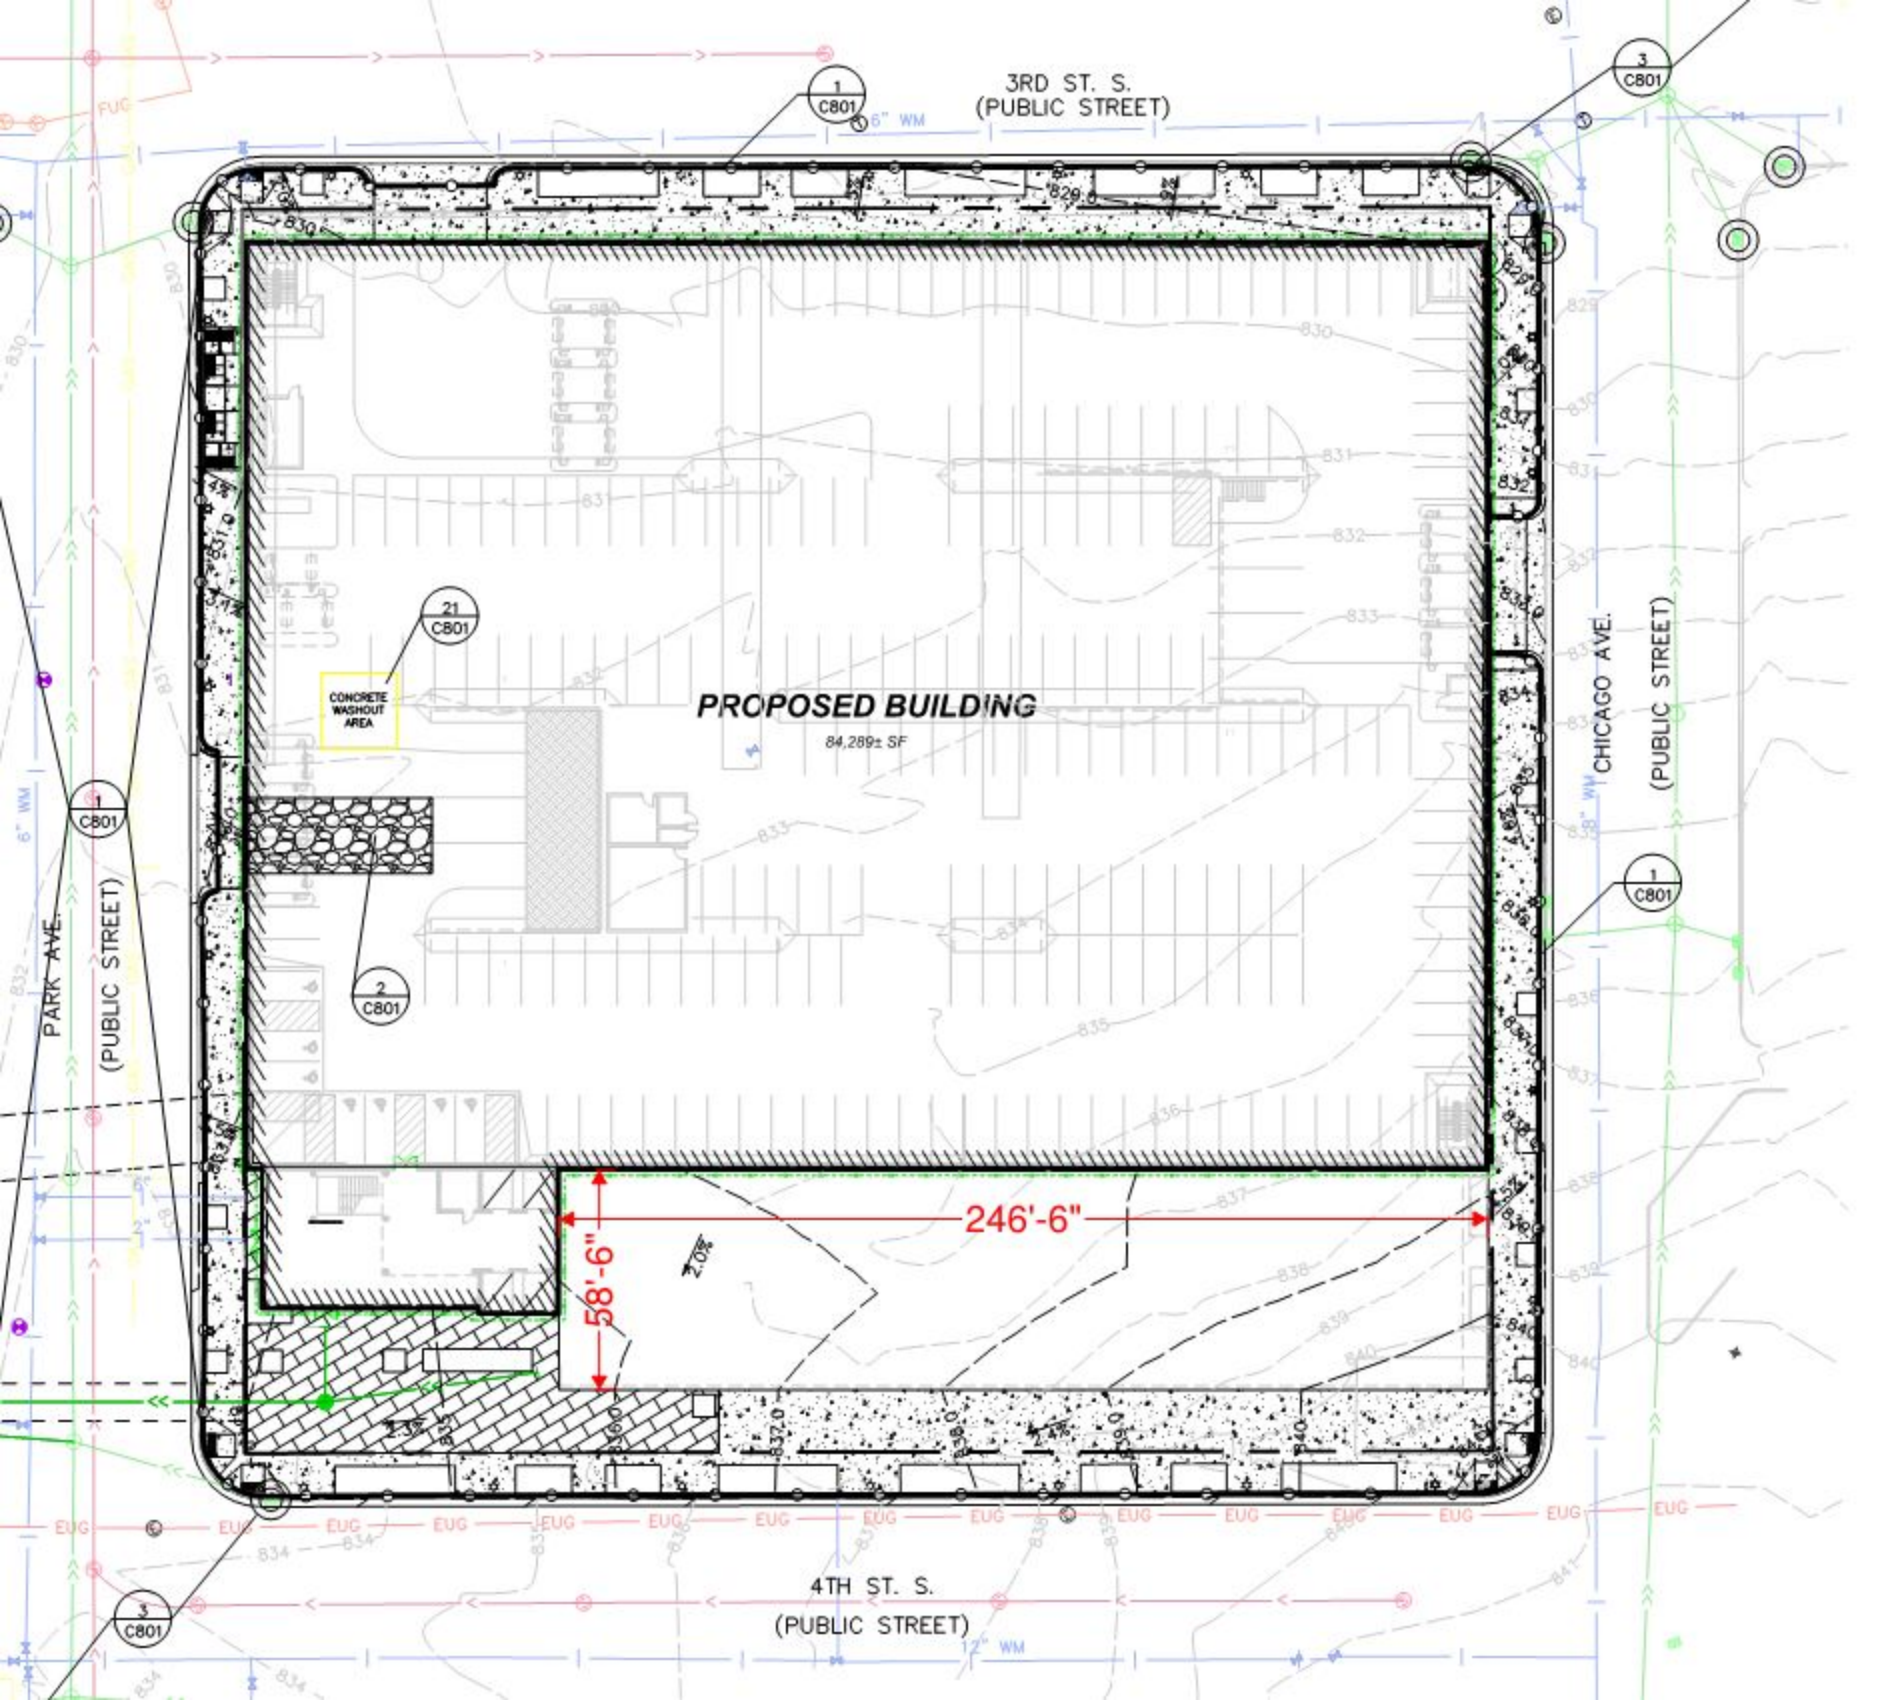
3RD ST. S.
(PUBLIC STREET)
PROPOSED BUILDING
84,289± SF
CONCRETE WASHOUT AREA
PARK AVE.
(PUBLIC STREET)
CHICAGO AVE.
(PUBLIC STREET)
4TH ST. S.
(PUBLIC STREET)
246'-6"
58'-6"
1 C801
2 C801
3 C801
21 C801