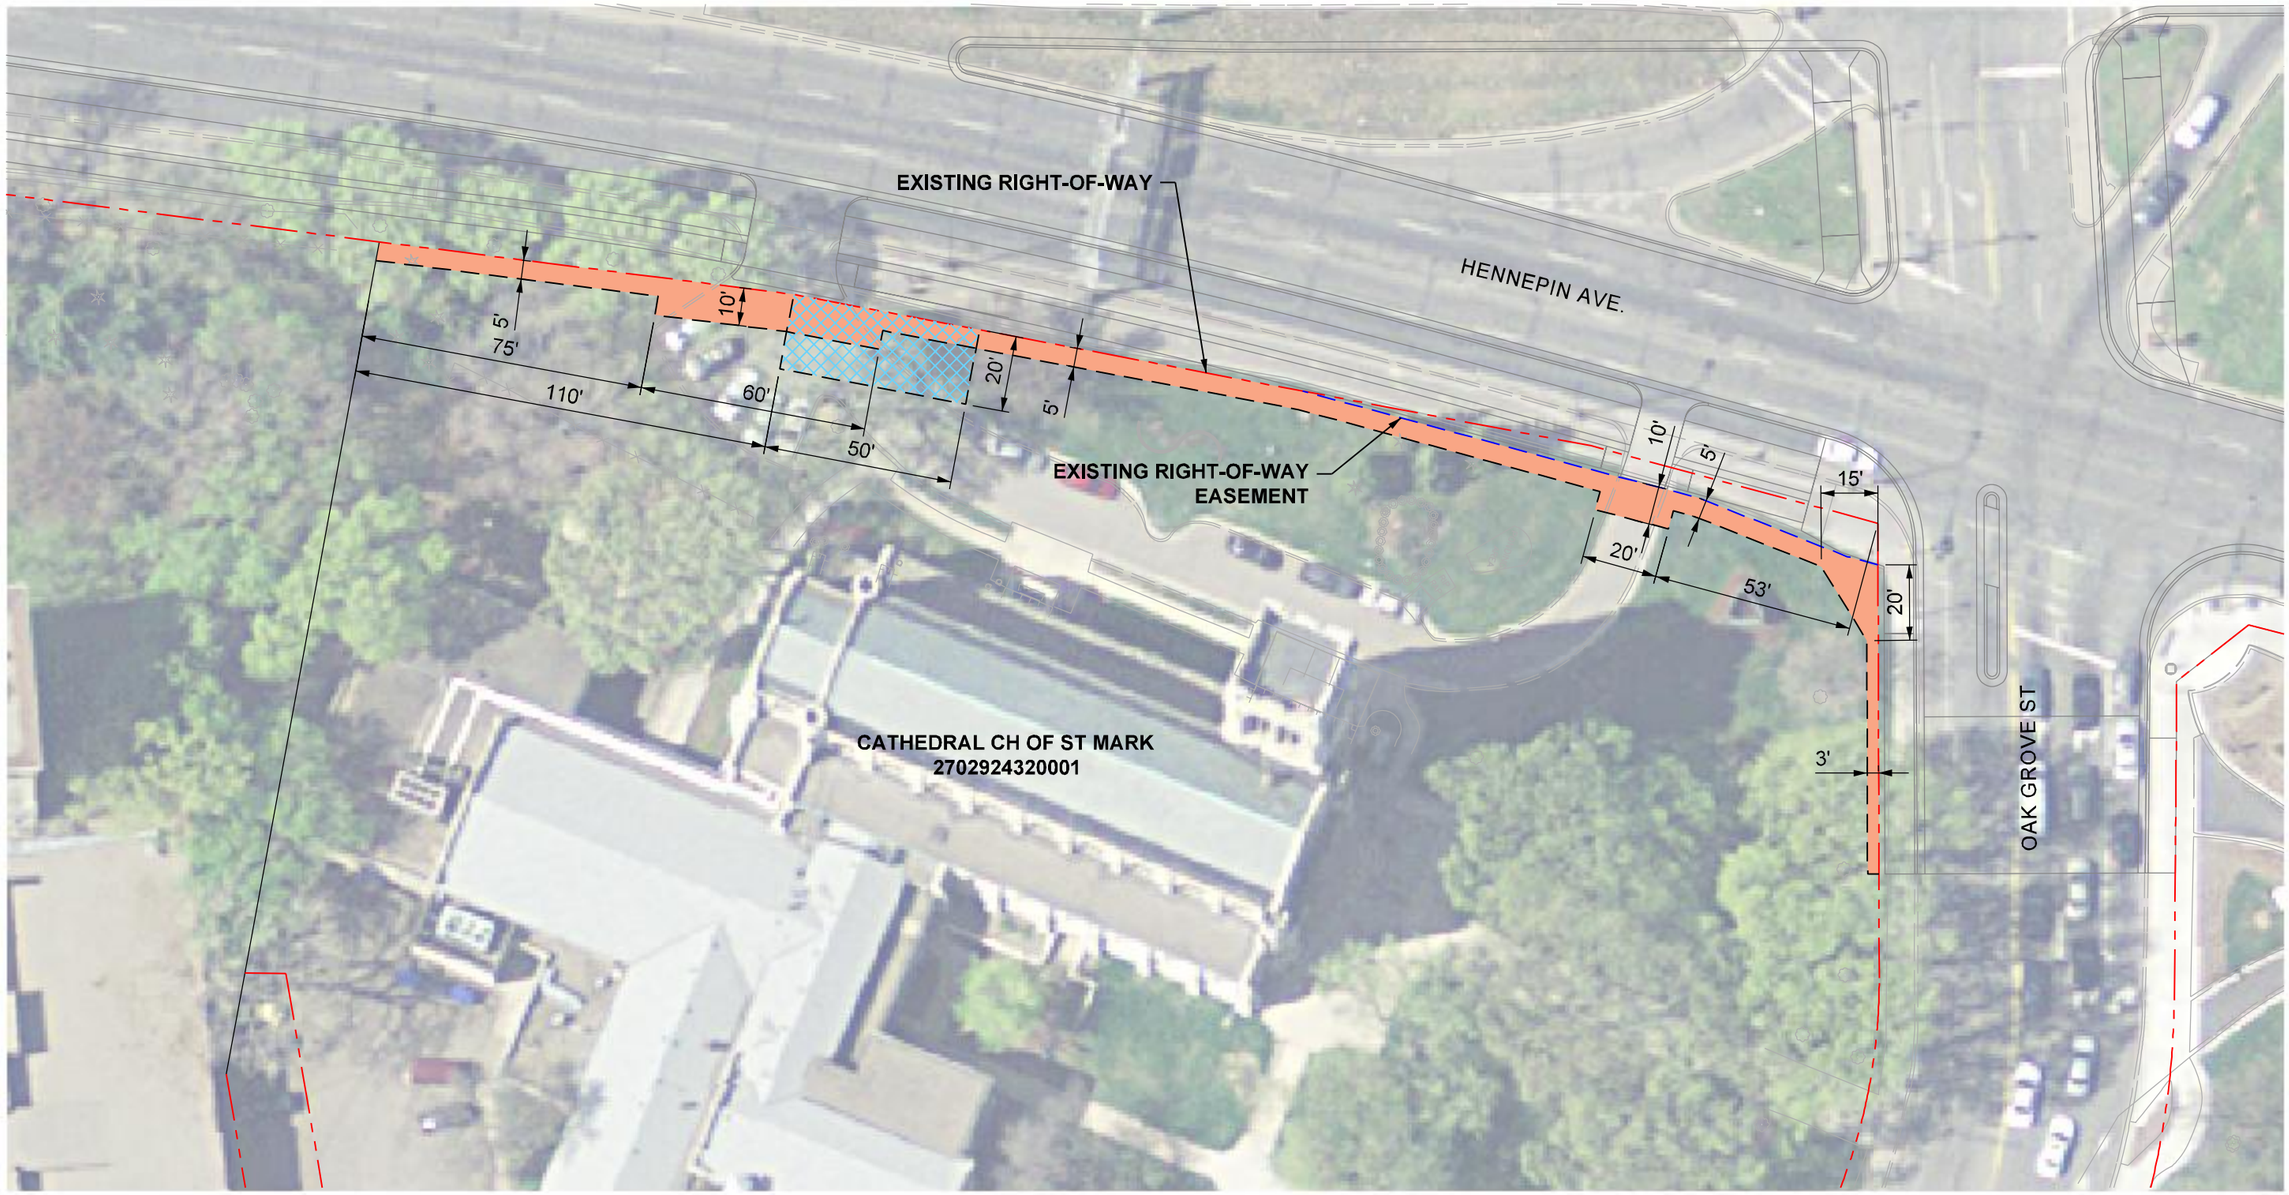

HENNEPIN/LYNDALE AVENUE
IMPROVEMENTS

N

0 20 40
HORIZONTAL SCALE IN FEET
SCALE 40

ISSUED 1/21/15

LEGEND

TEMPORARY EASEMENT (2,755 SF) - ROADWAY IMPROVEMENTS
S.P. 141-425-006, S.P. 141-435-003

TEMPORARY EASEMENT (1,000 SF) - SANITARY SEWER IMPROVEMENTS
L.P. 600D 4540

MINNEAPOLIS
DEPARTMENT OF
PUBLIC WORKS

Kimley»Horn

CATHEDRAL OF ST. MARK'S

PLOTTED/REVISED 3/16/2015

FILE:K:\TWC_Civil\City\MINNEAPOLIS\HENNEPIN_LYNDALE\CAD\Plan Sheets\Exhibits\EASEMENTS\HENNEPIN_LYNDALE-PARCEL 03-COMBO.dgn