K:\01745-01\Cad\Exhibits\Fig3.dgn

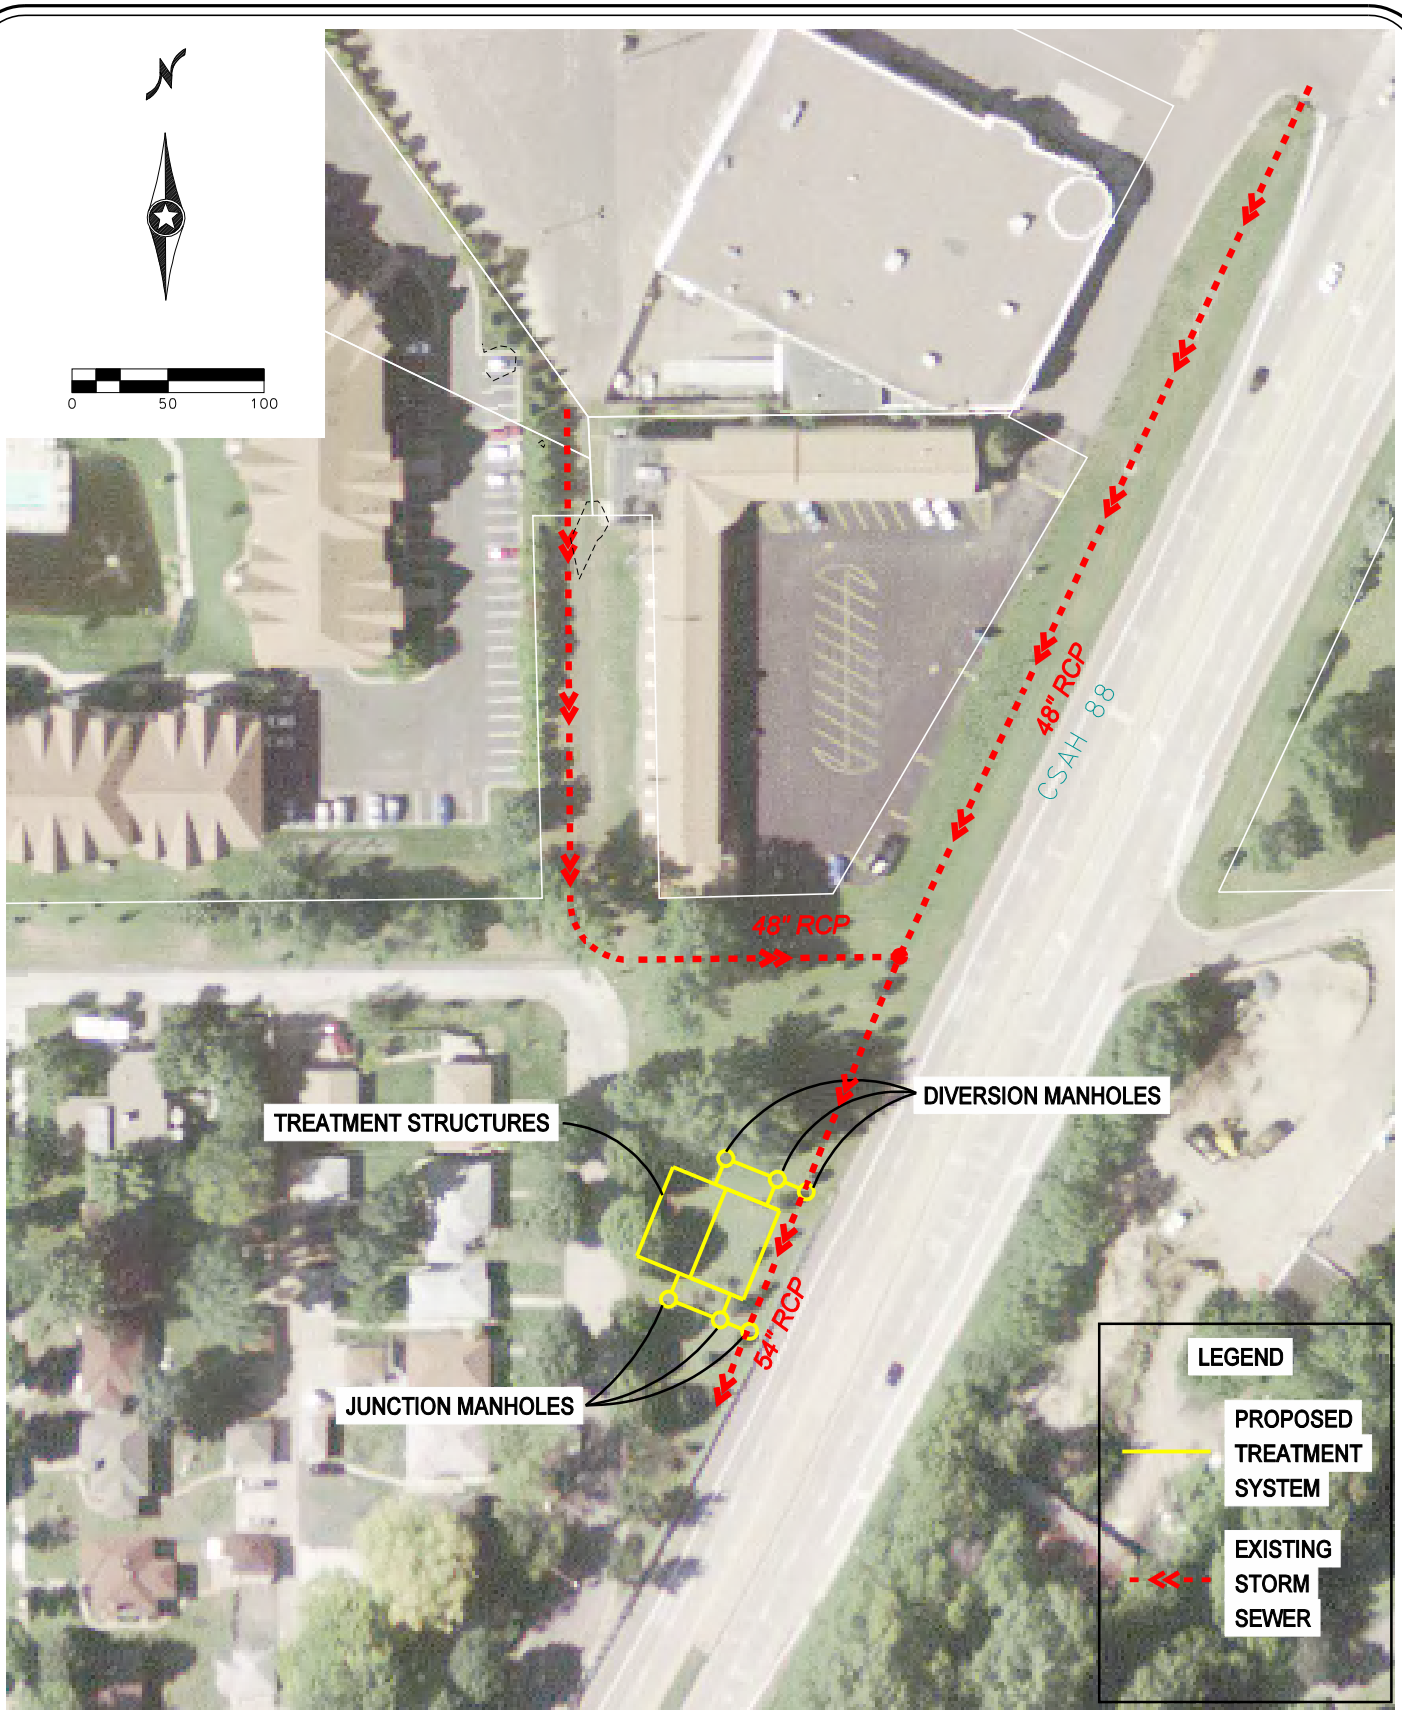

WSB & Associates, Inc.
701 Xenia Avenue South, Suite 300
Minneapolis, MN 55416
www.wsbeng.com
763-541-4800 - Fax 763-541-1700
INFRASTRUCTURE | ENGINEERING | PLANNING | CONSTRUCTION

Regional Storm Water Treatment System

Feasibility Report
Prepared for
Mississippi WMO

WSB Project No. 1186-101

Date: April 9, 2008

Figure 3
Option 1