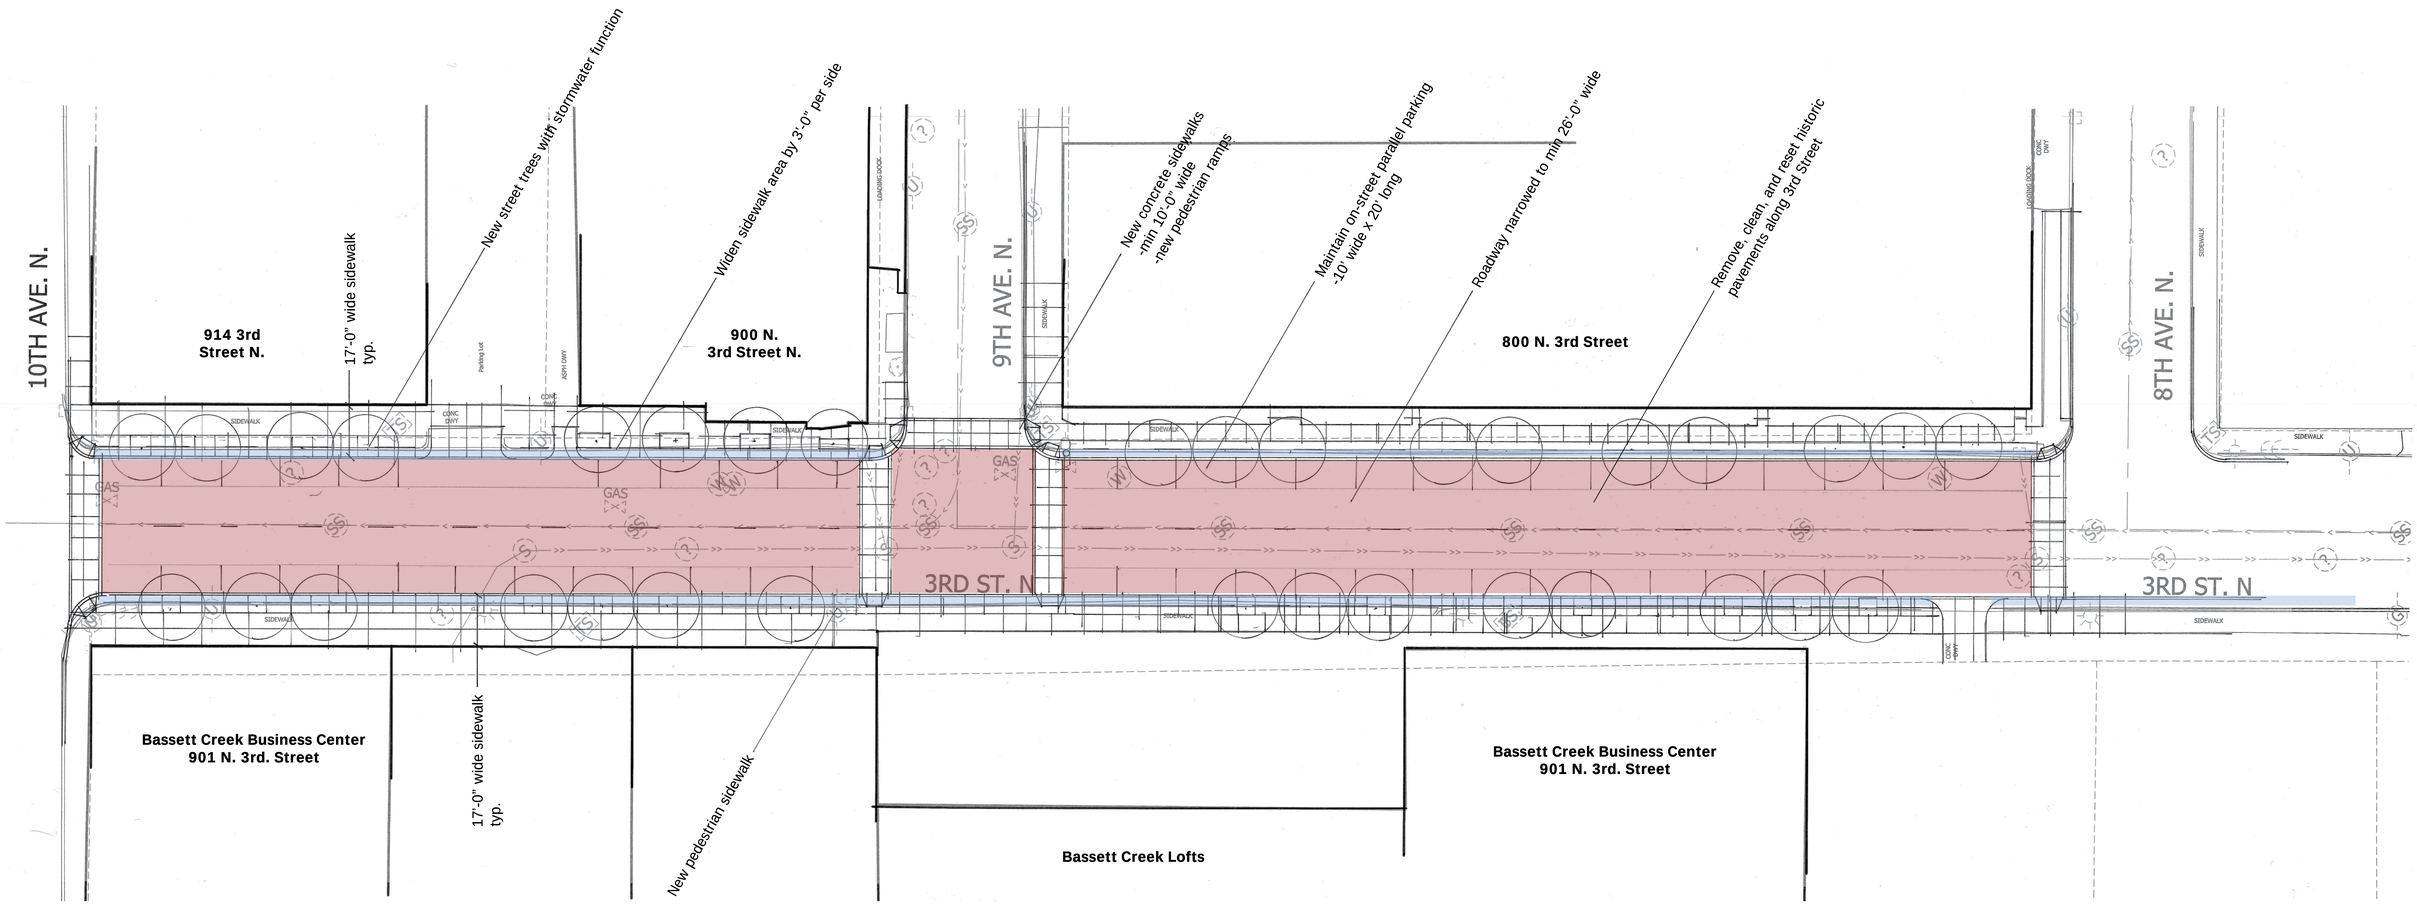

Key

- Historic Pavers
- On-Street Accessible Walk
- Expanded Sidewalk

3rd Street Concept A

WAREHOUSE DISTRICT HERITAGE STREET PLAN

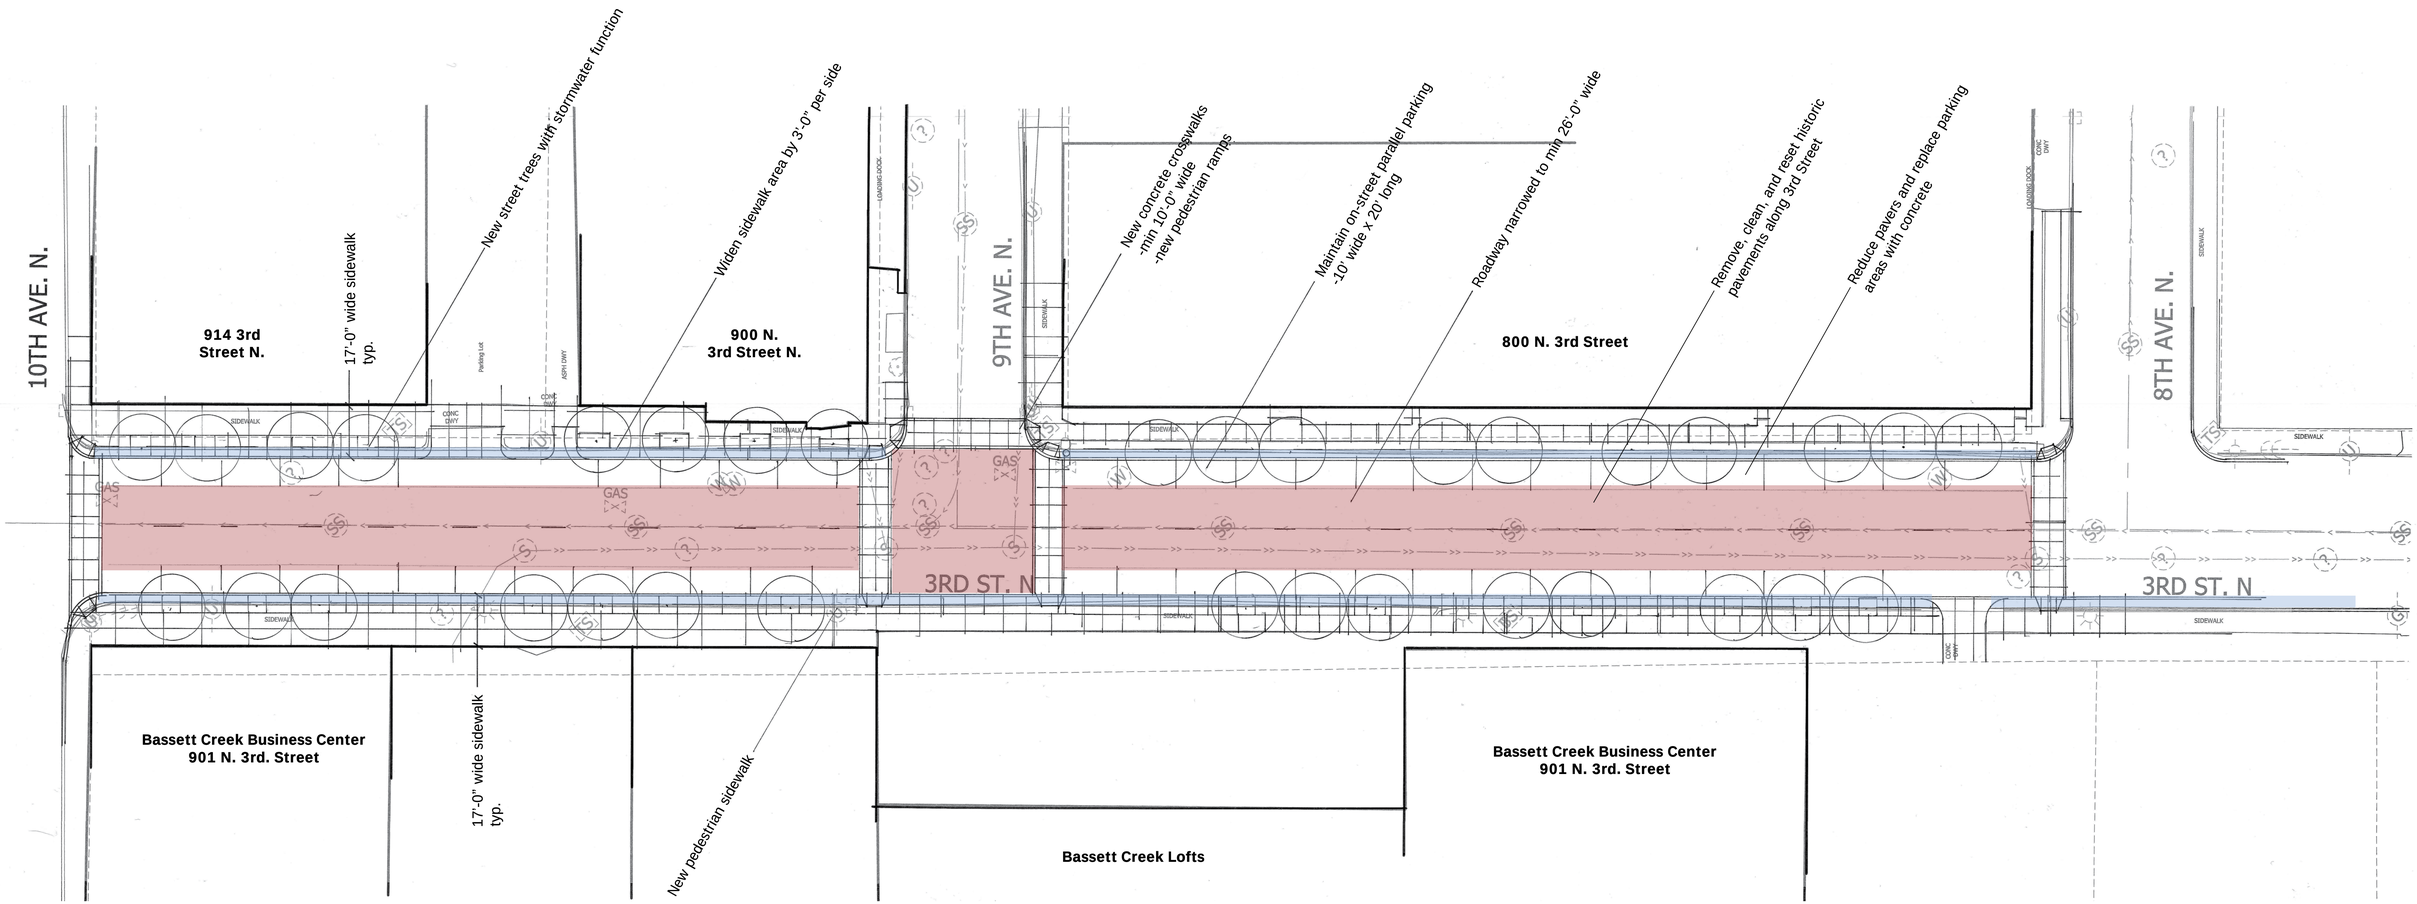

Key

- Historic Pavers
- On-Street Accessible Walk
- Expanded Sidewalk

3rd Street Concept B

WAREHOUSE DISTRICT HERITAGE STREET PLAN

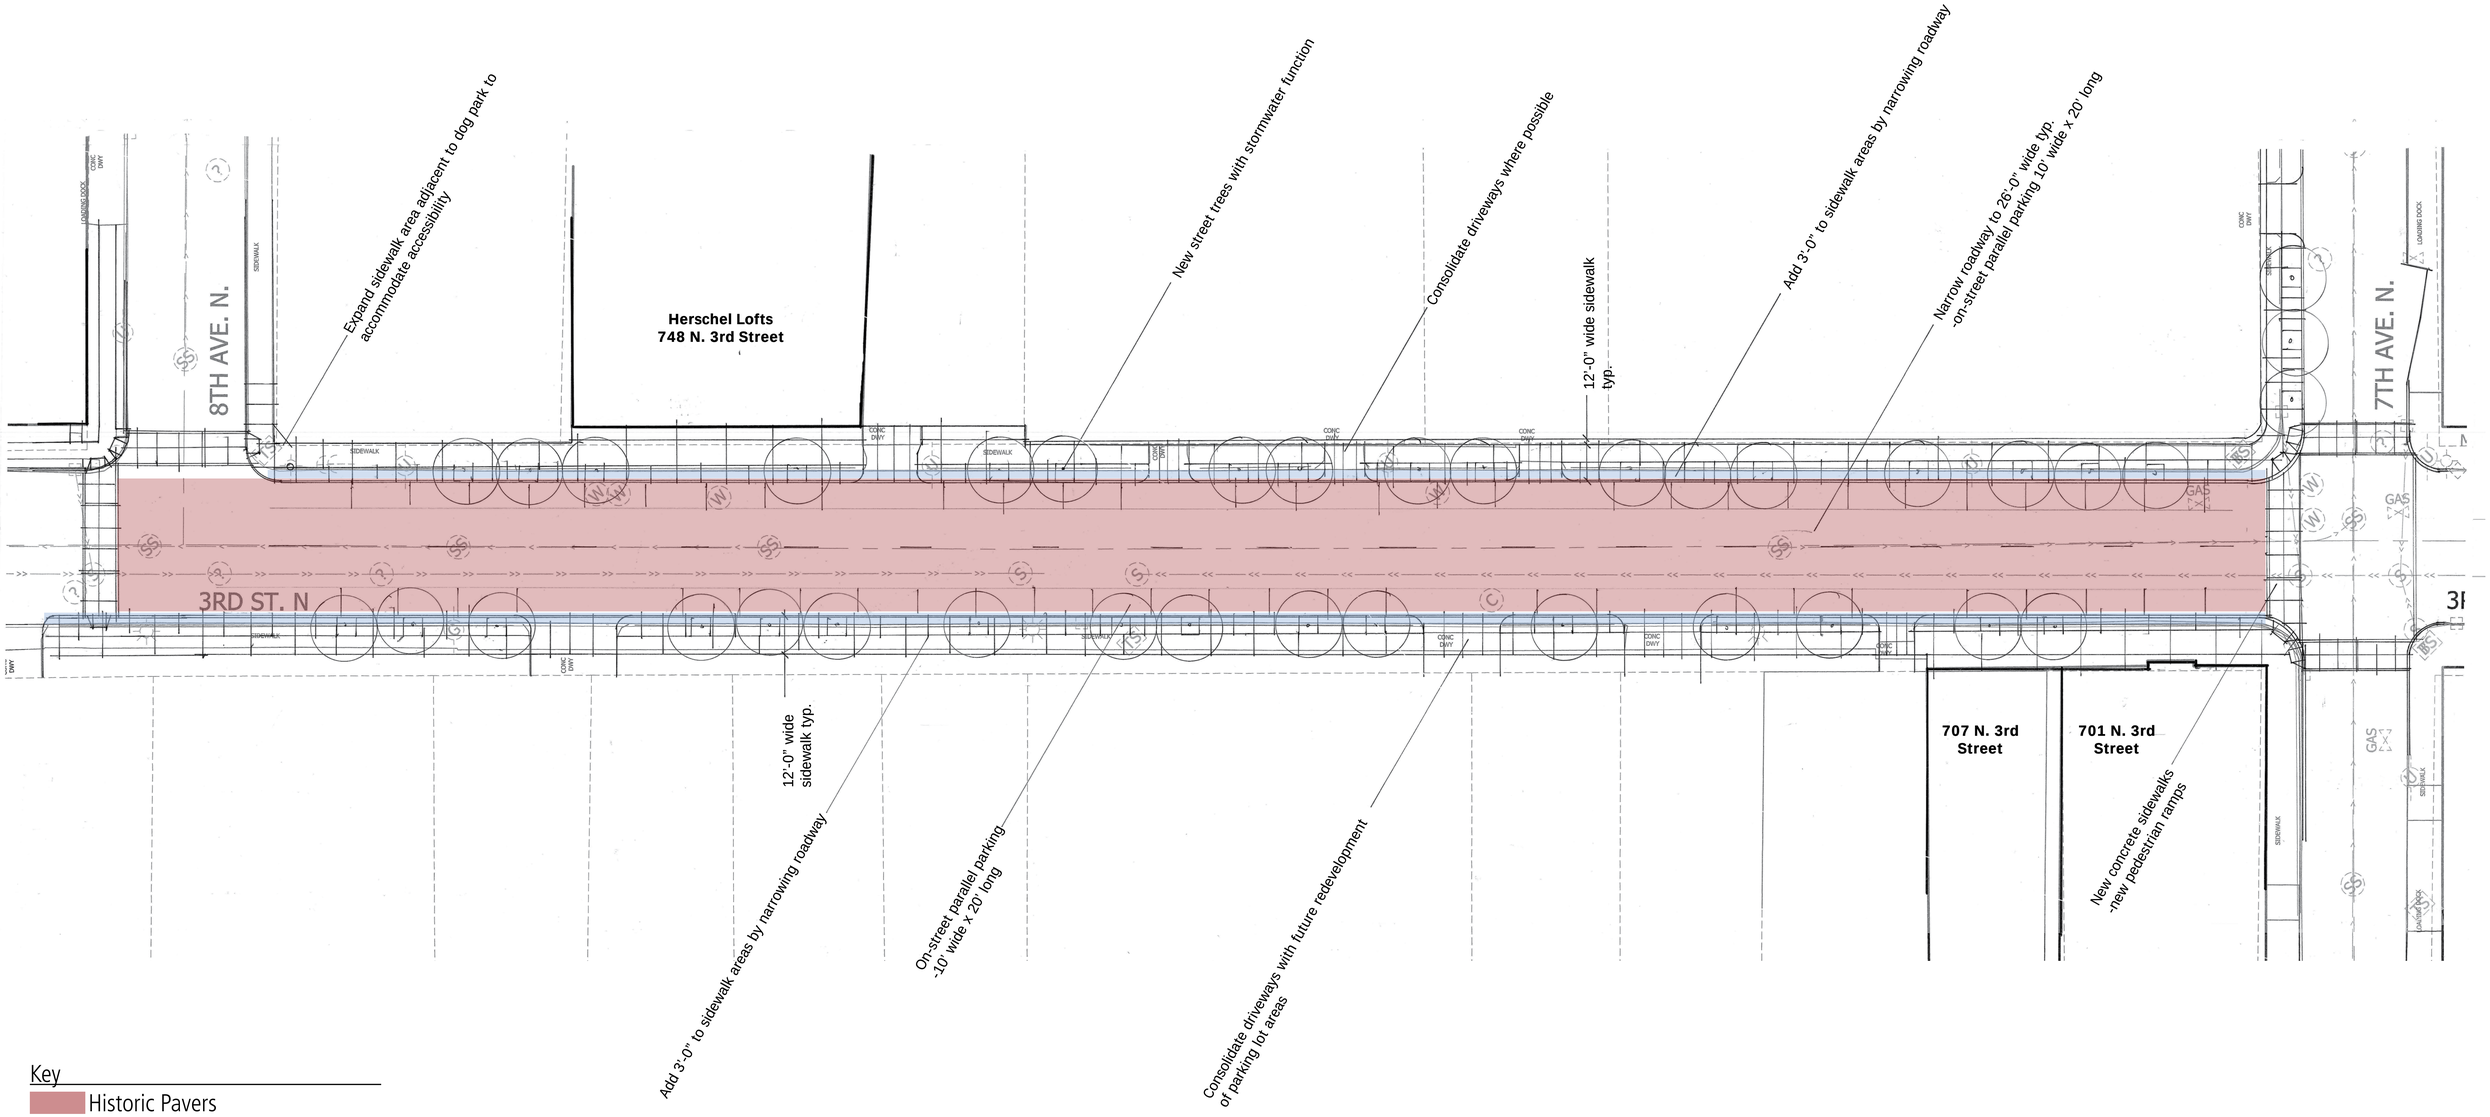

Key

- Historic Pavers
- On-Street Accessible Walk
- Expanded Sidewalk

3rd Street Concept A

WAREHOUSE DISTRICT HERITAGE STREET PLAN

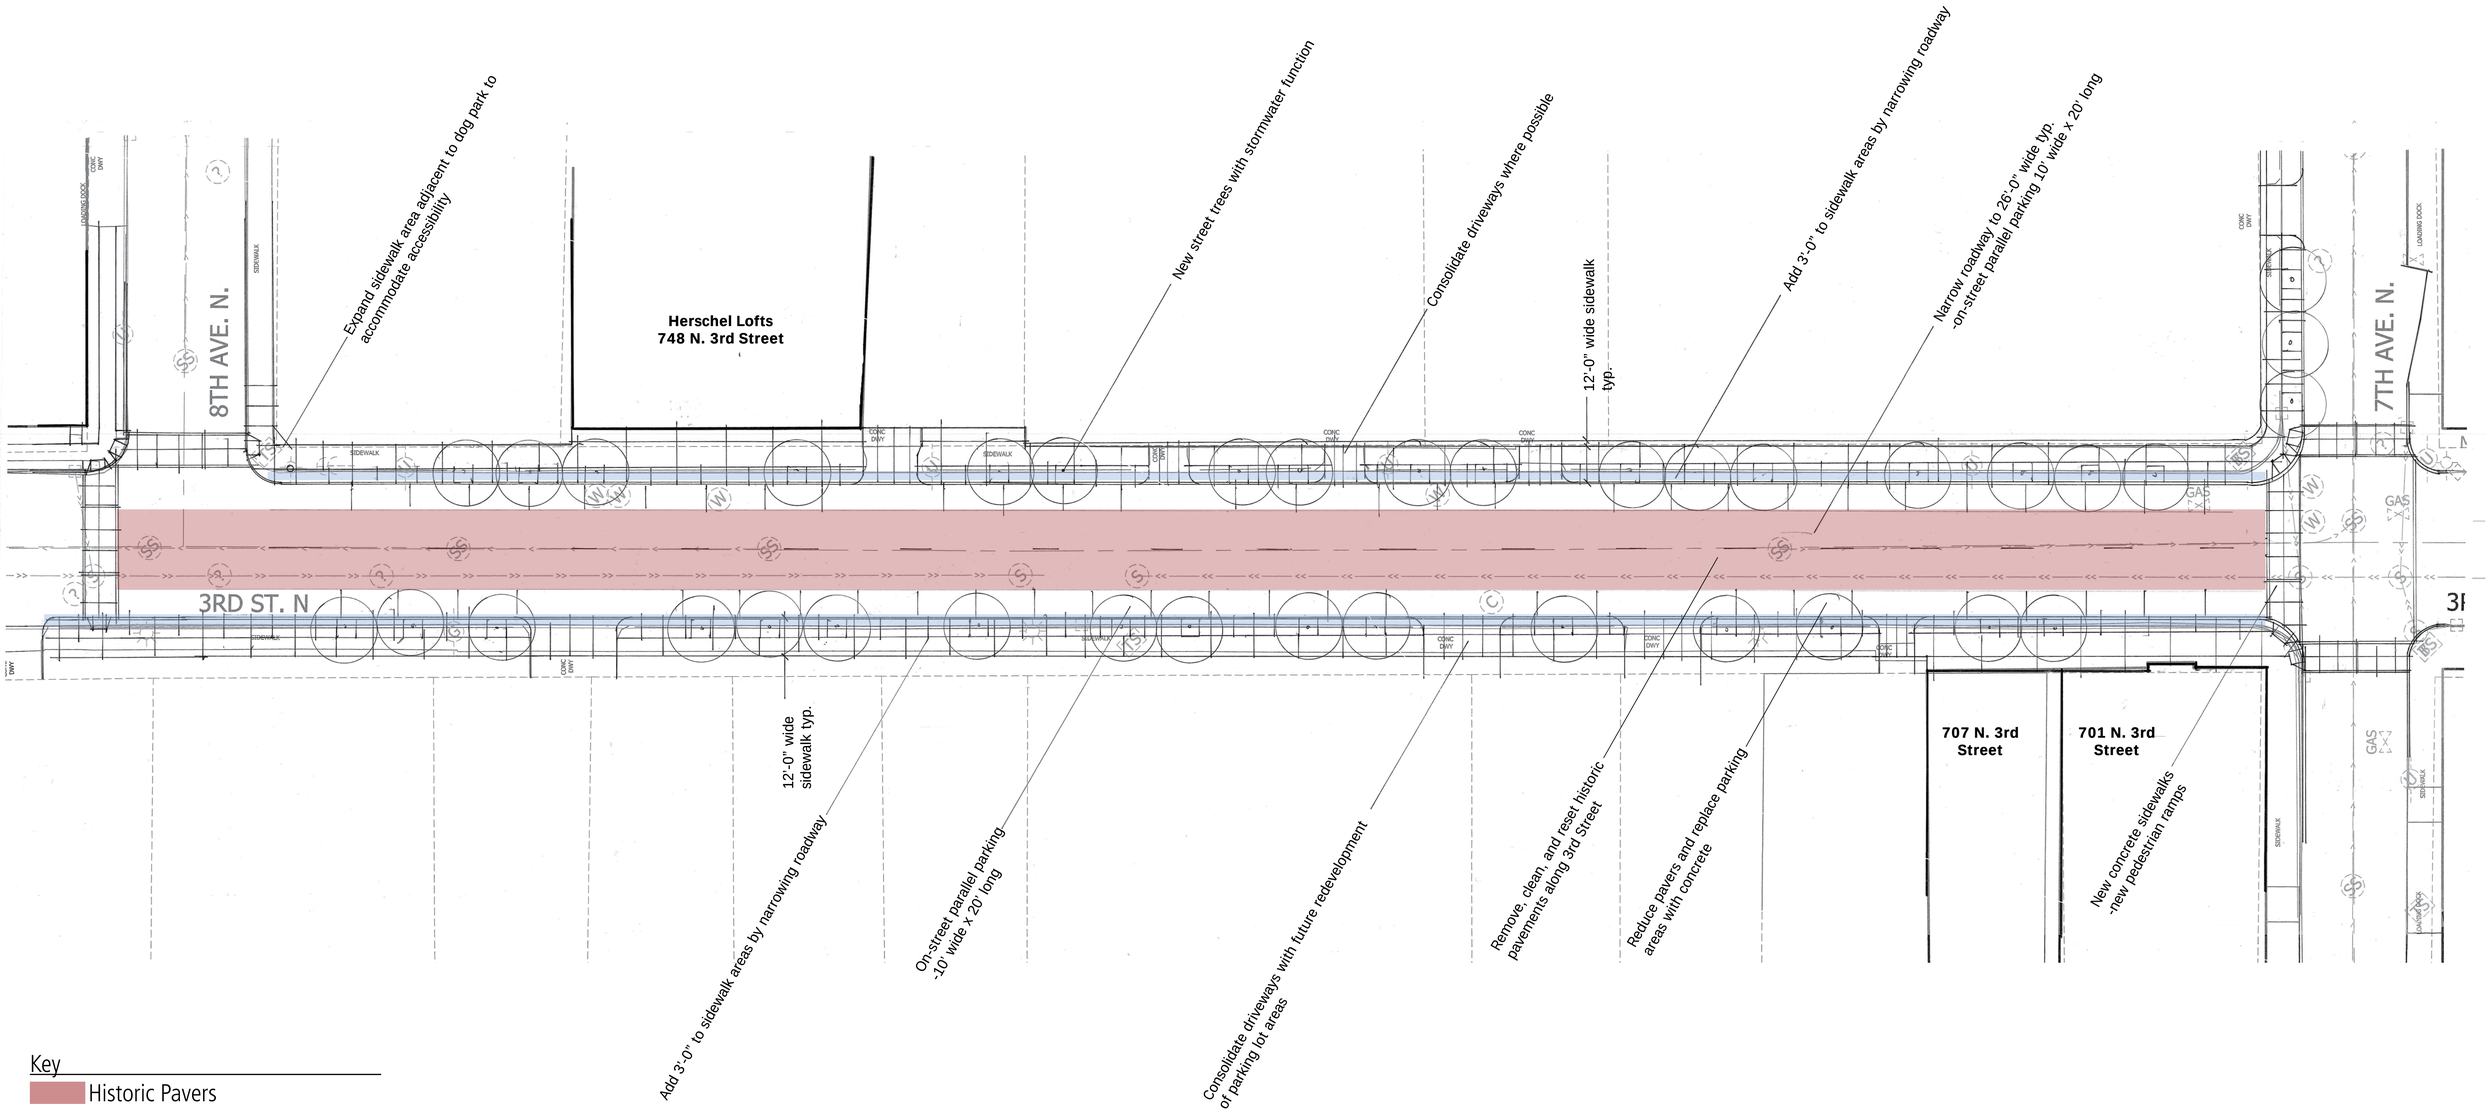

Key

- Historic Pavers
- On-Street Accessible Walk
- Expanded Sidewalk

3rd Street Concept B

WAREHOUSE DISTRICT HERITAGE STREET PLAN

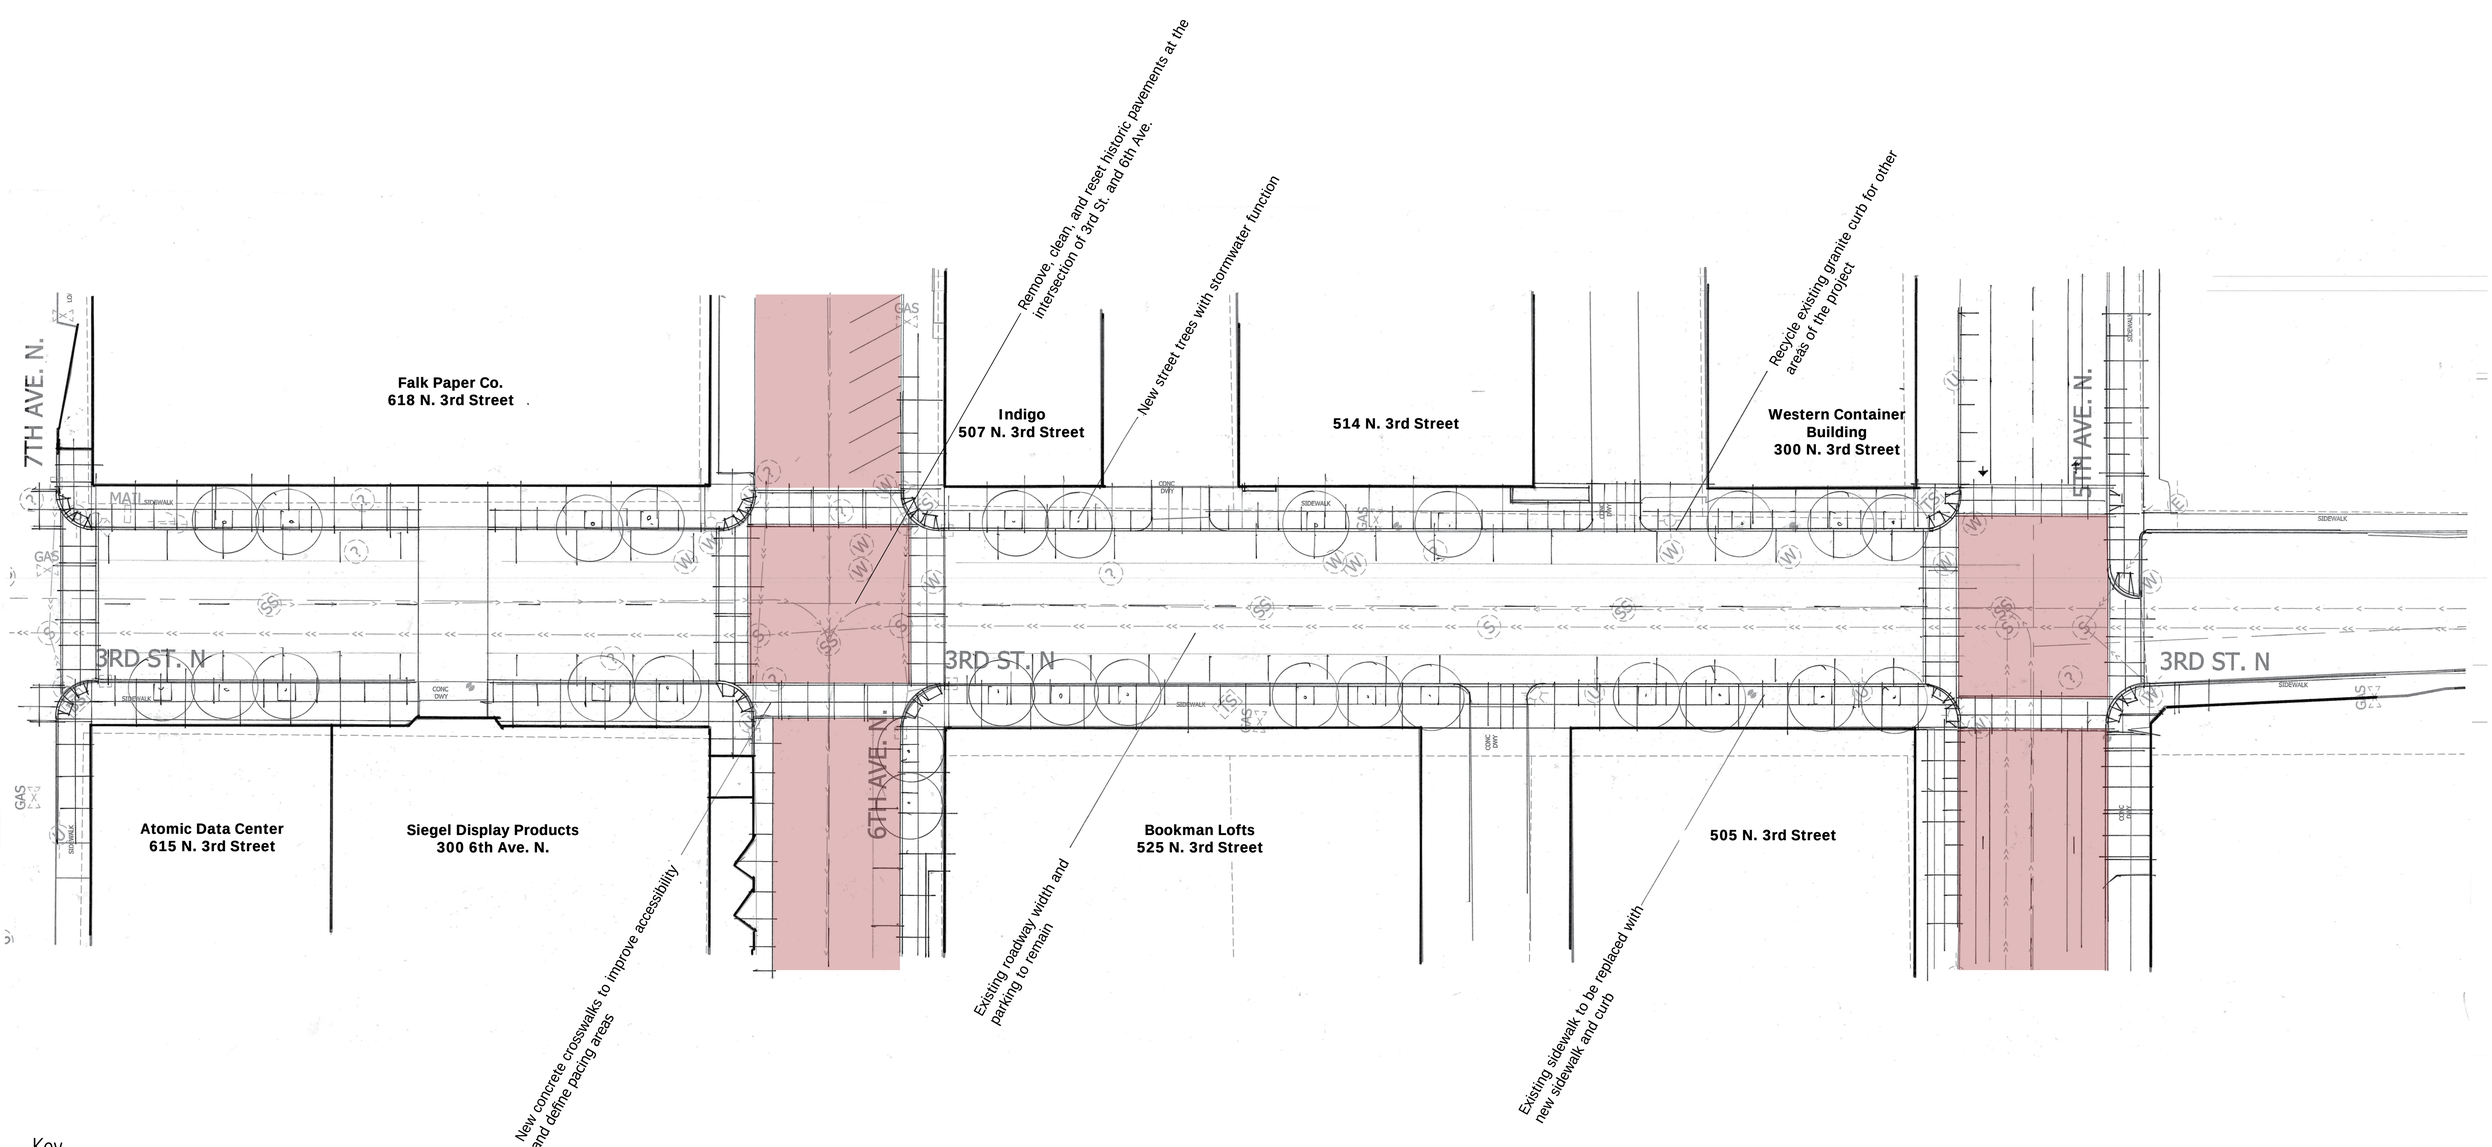

Key

- Historic Pavers
- On-Street Accessible Walk
- Expanded Sidewalk

3rd Street Concept A

WAREHOUSE DISTRICT HERITAGE STREET PLAN

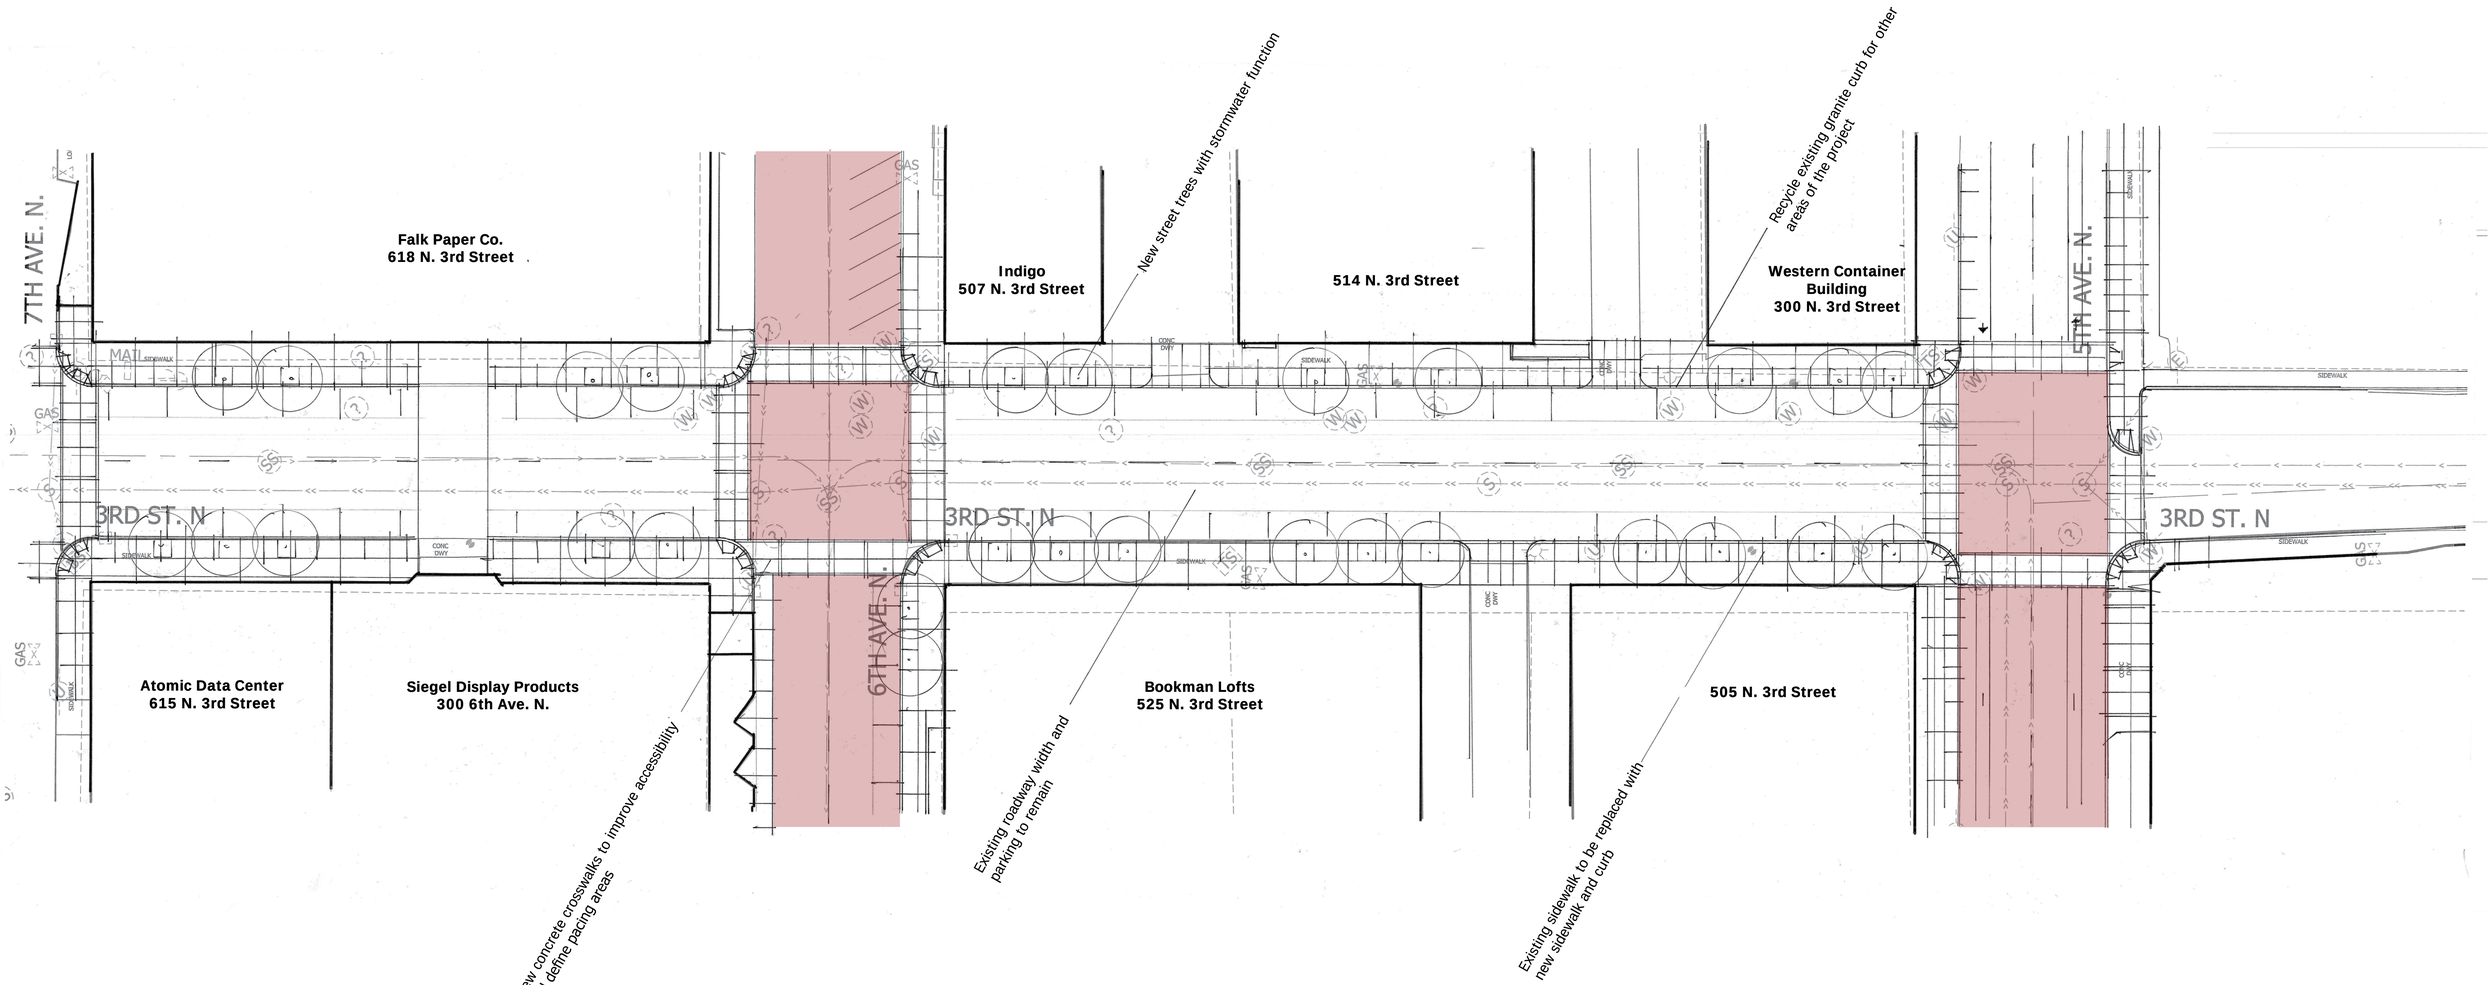

Key

- Historic Pavers
- On-Street Accessible Walk
- Expanded Sidewalk

3rd Street Concept B

WAREHOUSE DISTRICT HERITAGE STREET PLAN