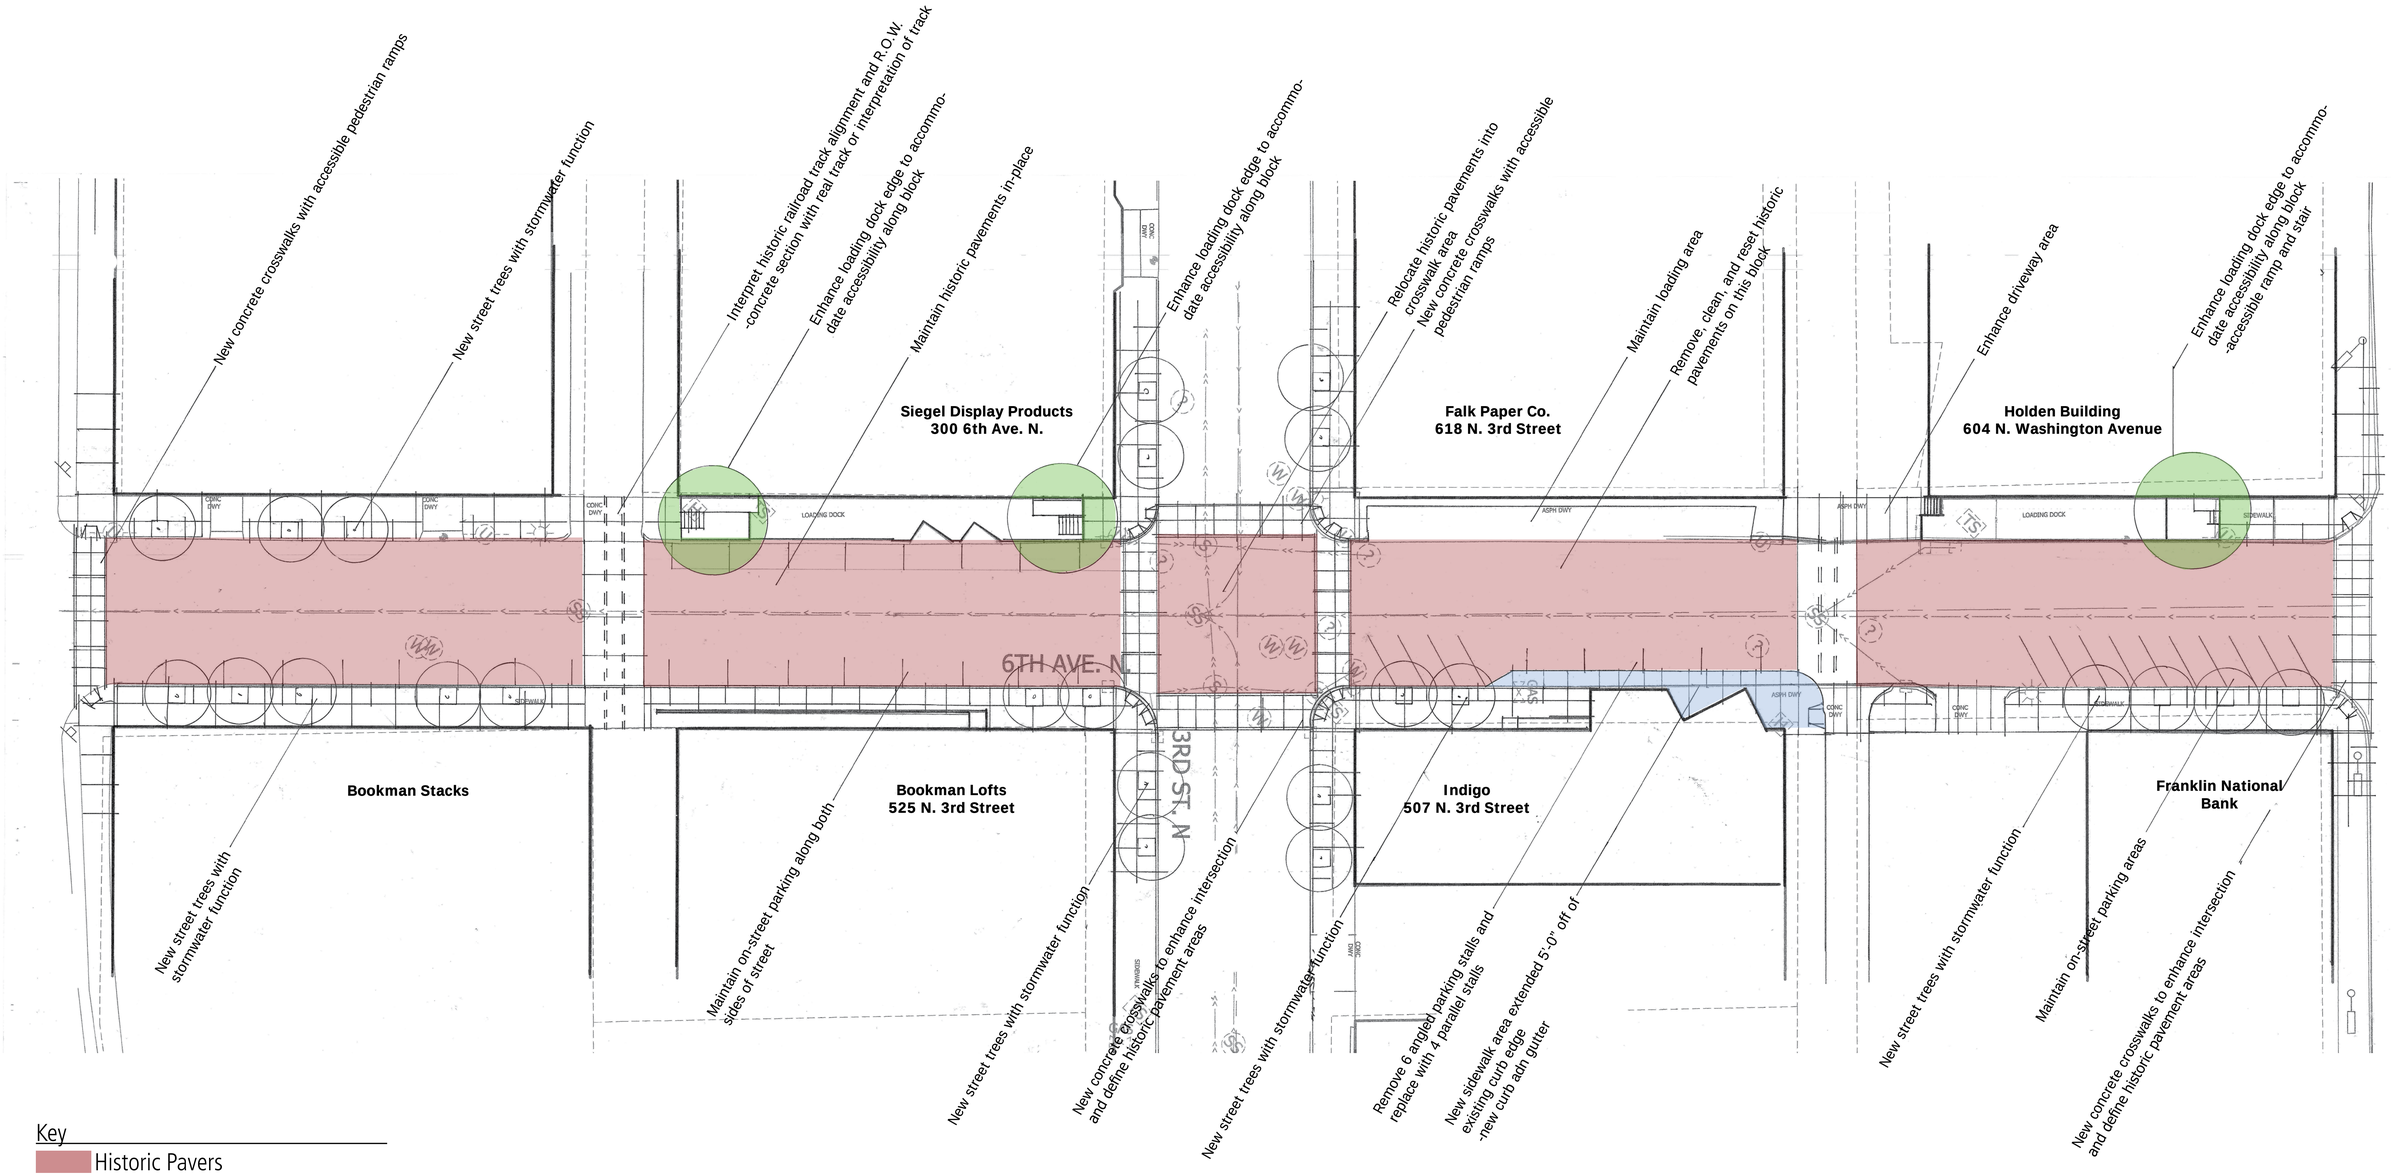

Key

Historic Pavers

On-Street Accessible Walk

Expanded Sidewalk

6th Avenue Concept A

WAREHOUSE DISTRICT HERITAGE STREET PLAN

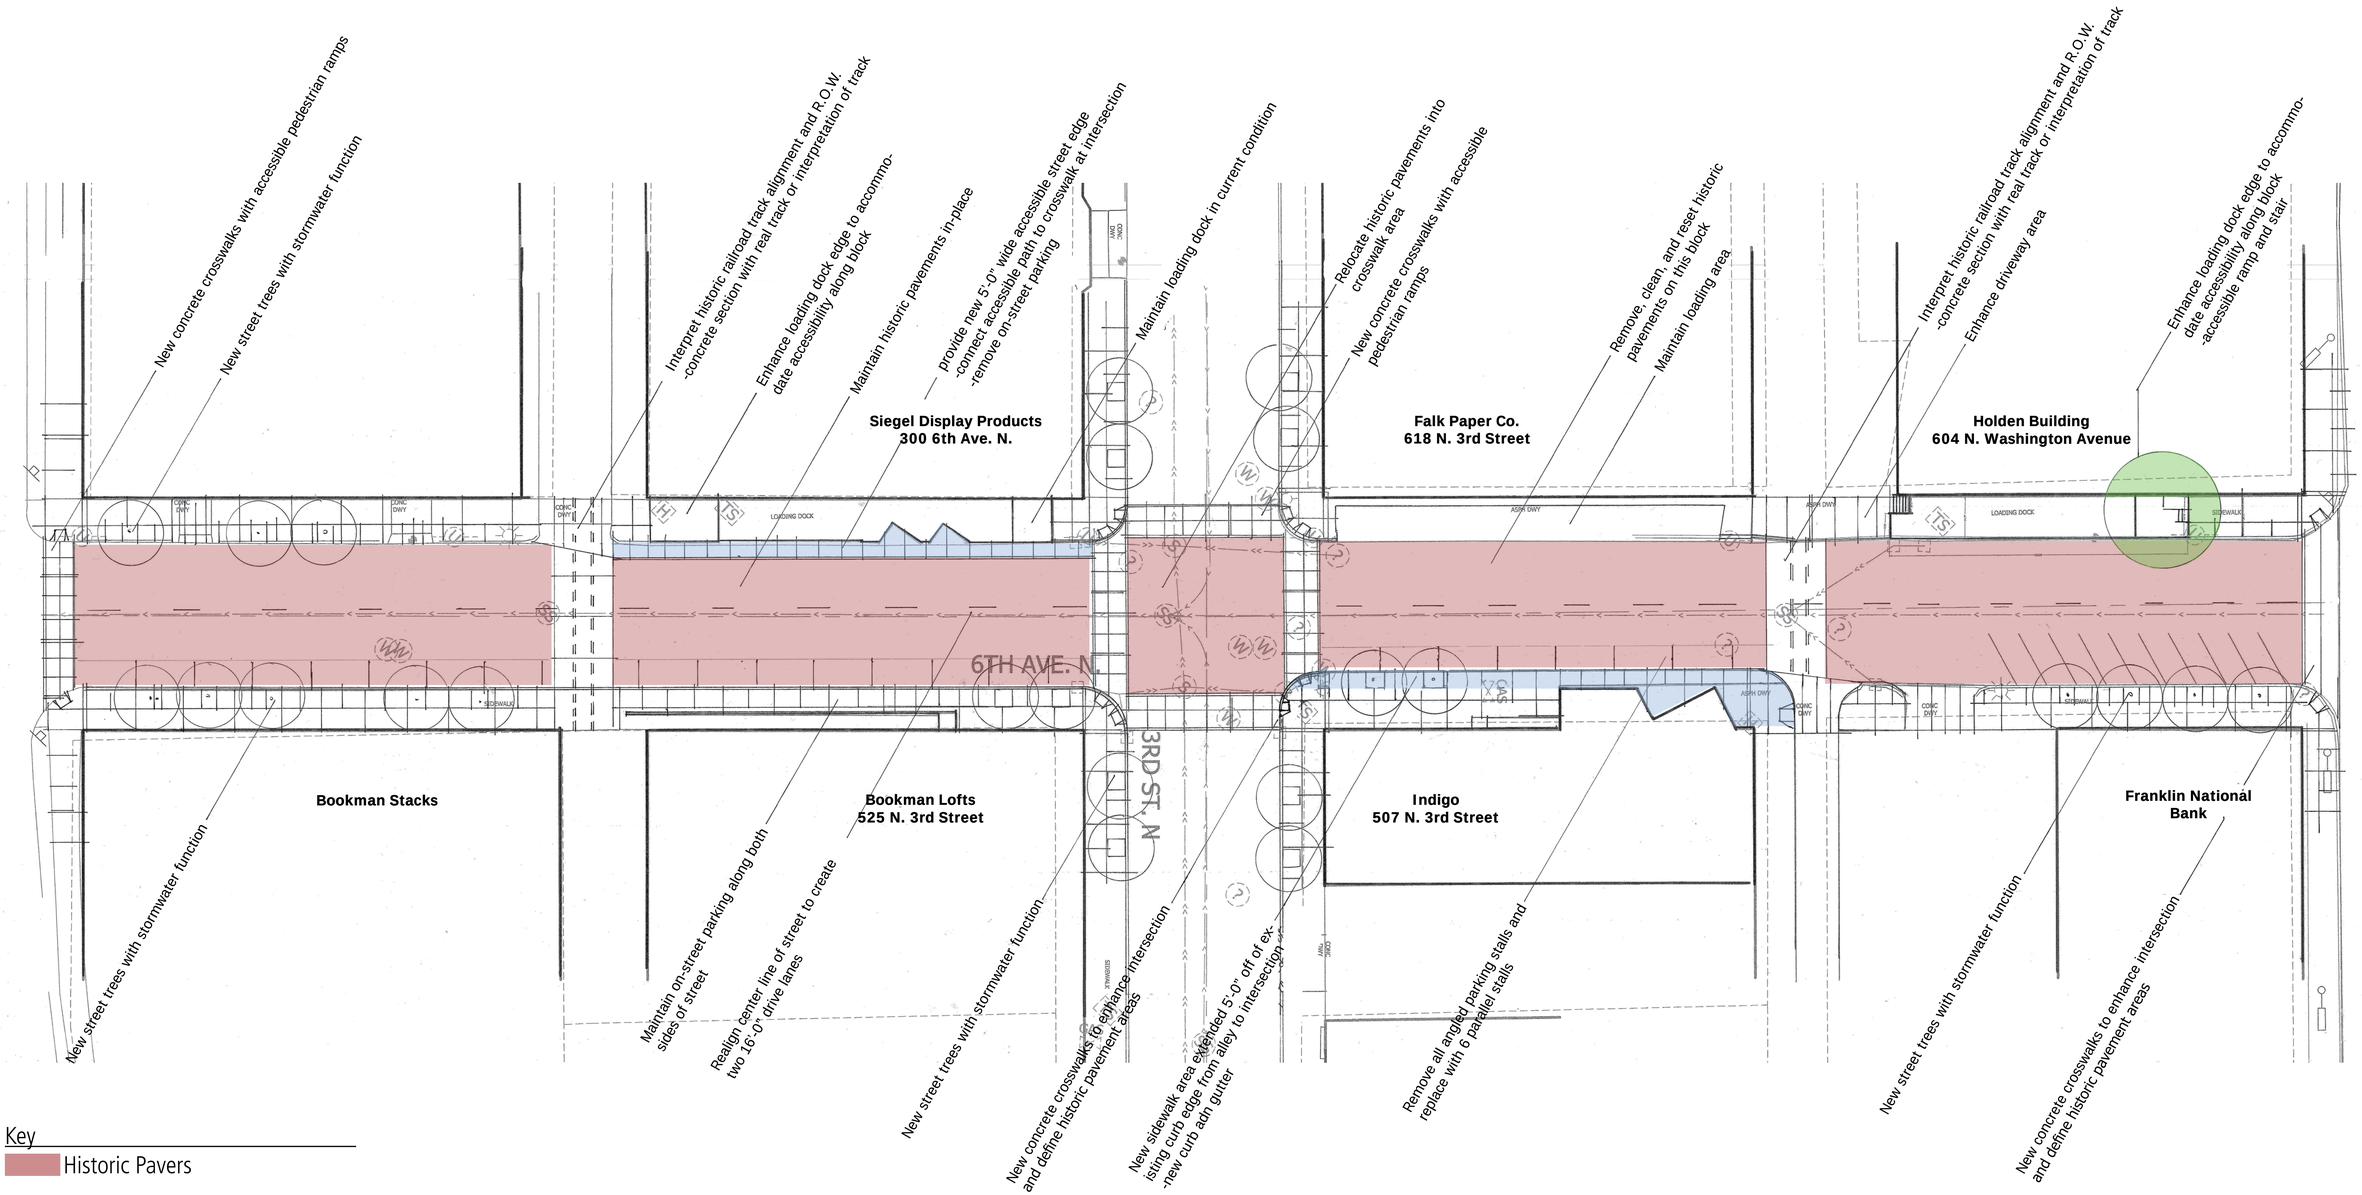

Key

Historic Pavers

On-Street Accessible Walk

Expanded Sidewalk

6th Avenue Concept B

WAREHOUSE DISTRICT HERITAGE STREET PLAN

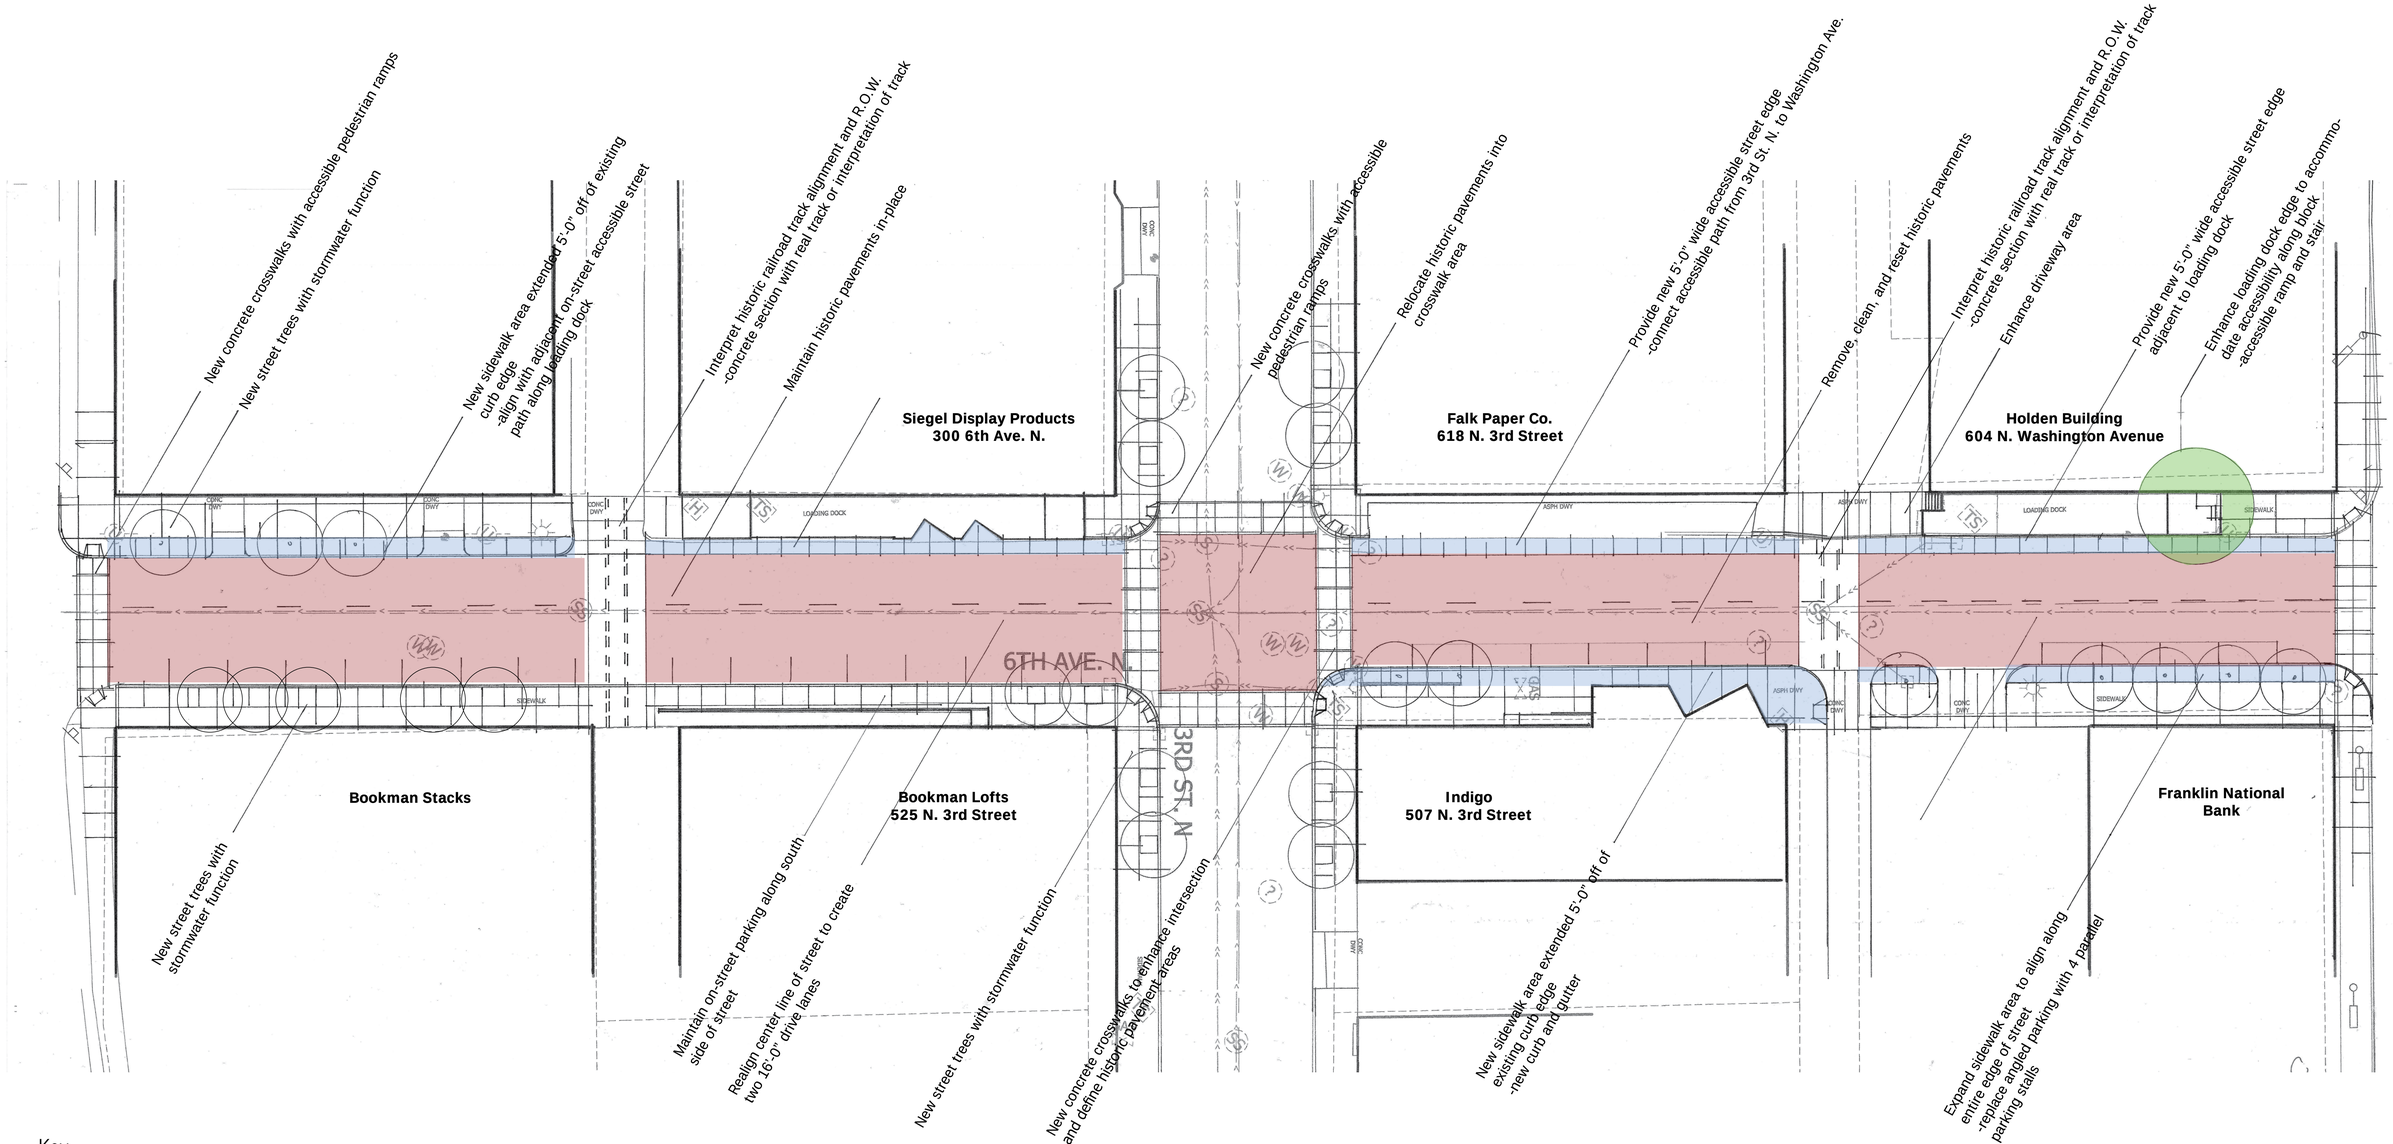

Key

Historic Pavers

On-Street Accessible Walk

Expanded Sidewalk

6th Avenue Concept C

WAREHOUSE DISTRICT HERITAGE STREET PLAN